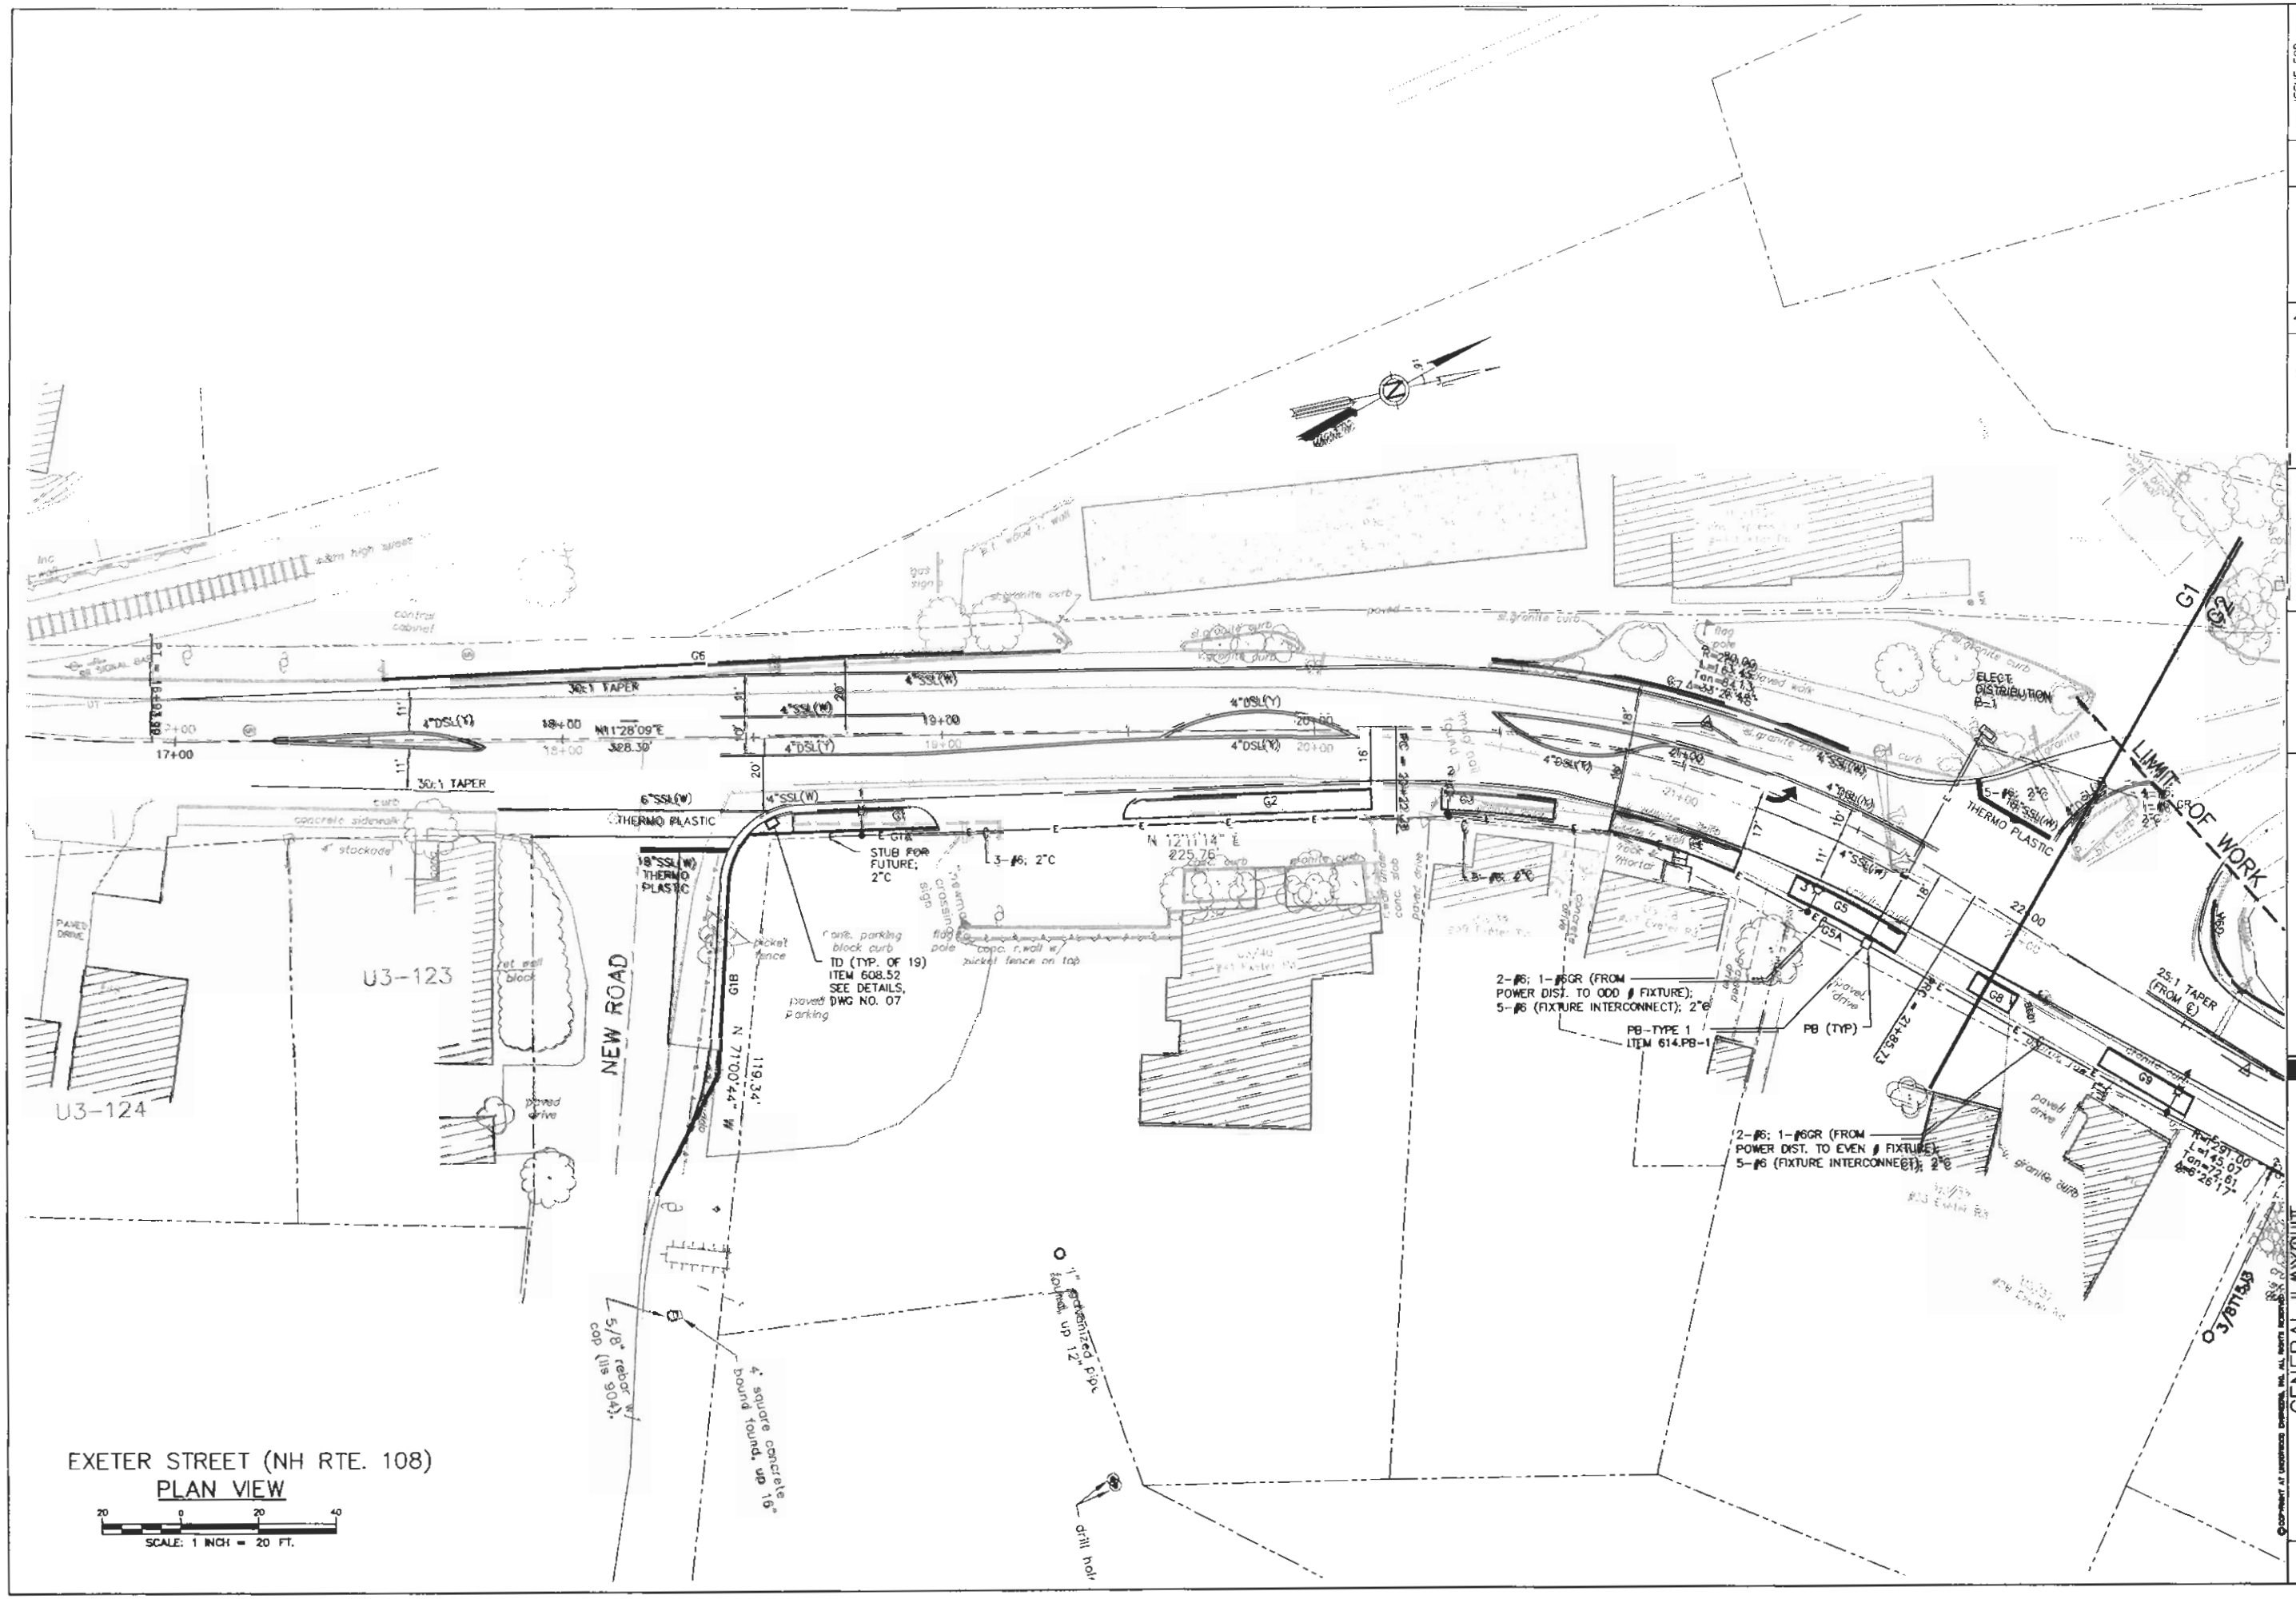

ISSUE FOR APPROVAL
Date 2/14/07 By PGM
CONSTRUCTION
Date 3/14/07 By PGM
RECORD DRAWING
Date By
REVISIONS: APP'D
NO.

Drawn/Chk HOB
Designed PGM
Checked
Approved
Date 3/19/07
Book No.
Project No. 1078
Dwg. ID VEGEN
Scale AS SHOWN

Underwood Engineers, Inc.
25 Vaughan Mall, Portsmouth, N.H. 03801
Tel. 603-436-6192 Fax. 603-431-4733

GENERAL LAYOUT
LANDSCAPING & LIGHTING PLAN
MAIN STREET (NH ROUTE 108)
MAIN STREET RECONSTRUCTION-PHASE 2
TOWN OF NEWMARKET, NH

DWG NO G1
SHEET 6 OF

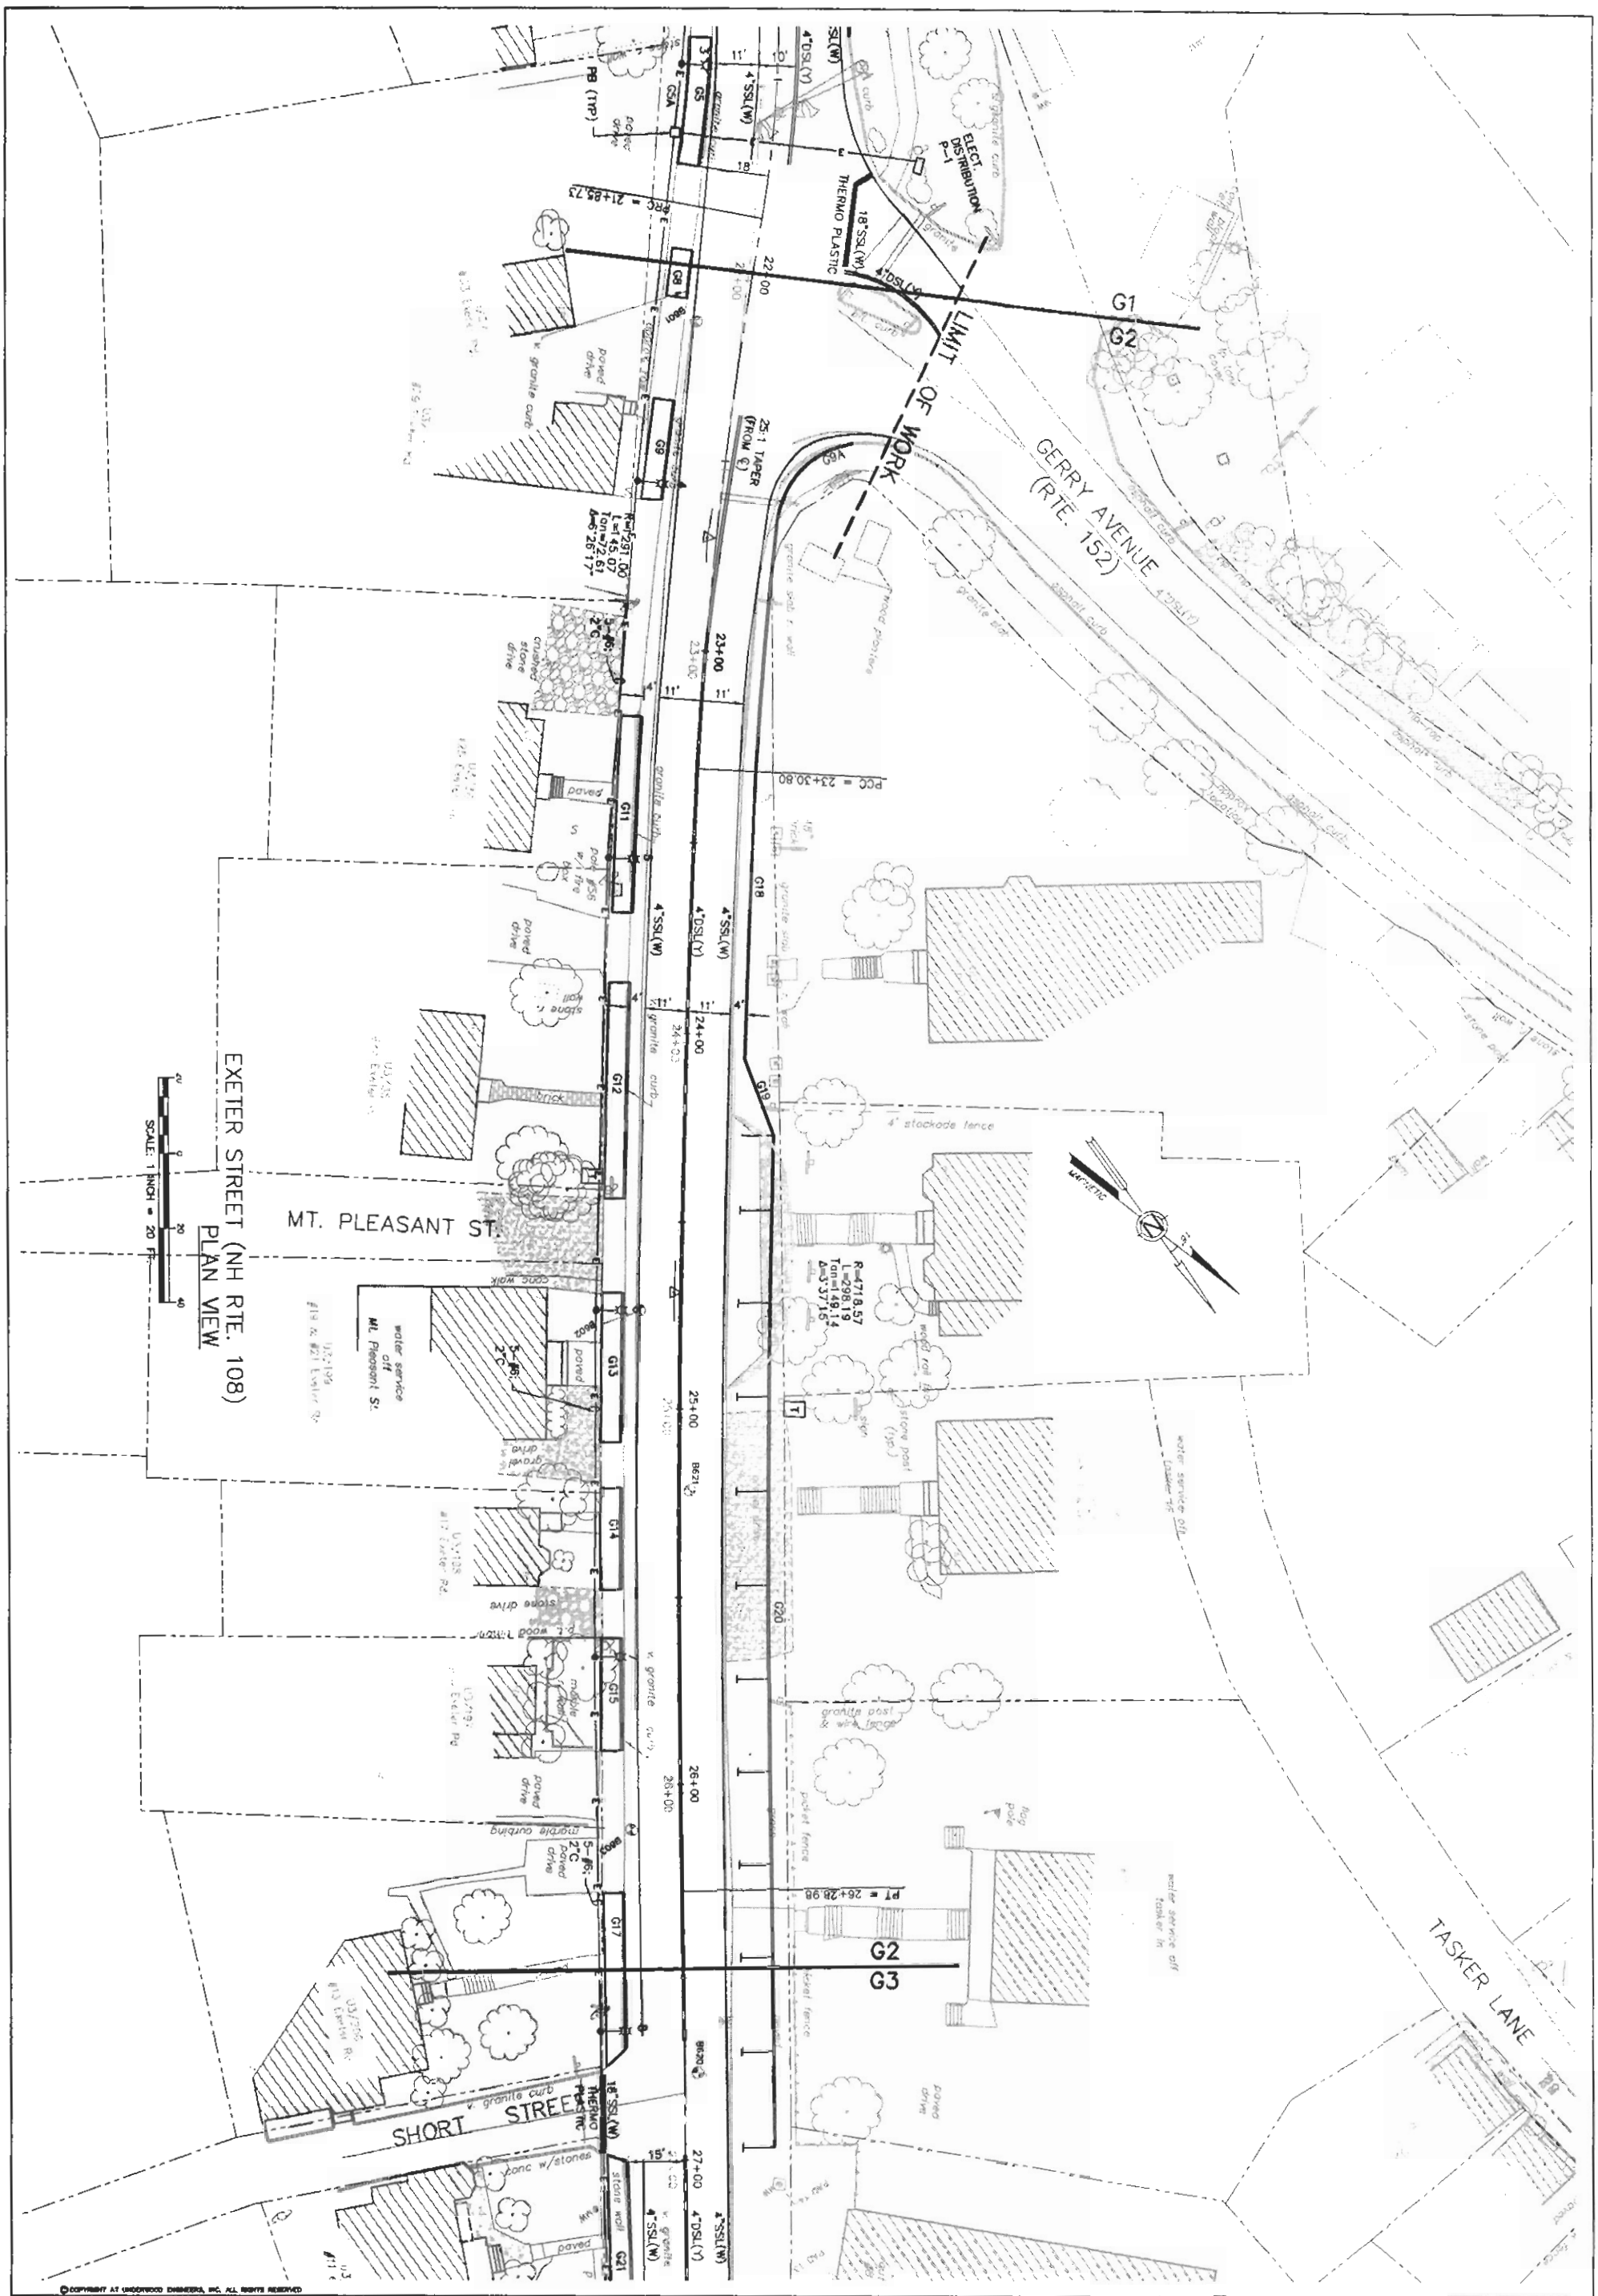

© COPYRIGHT AT UNDERWOOD ENGINEERS, INC. ALL RIGHTS RESERVED

DWG NO G2	GENERAL LAYOUT LANDSCAPING & LIGHTING PLAN	Underwood Engineers, Inc.	Drawn/Chk HOB		ISSUE FOR
	MAIN STREET (NH ROUTE 108)	25 Vaughan Mall, Portsmouth, N.H. 03801	Designed PDM		APPROVAL Date 2/14/07 By PDM
SHEET 7 OF	MAIN STREET RECONSTRUCTION–PHASE 2 TOWN OF NEWMARKET, NH	Tel. 603-436-6192 Fax. 603-431-4733	Checked –		CONSTRUCTION Date 3/19/07 By PDM
			Approved –		RECORD DRAWING Date – By –
			Date 3/19/07		
			Book No. –		
			Project No. 1076		
			Dwg. ID 1076GEN		
			Scale AS SHOWN	NO. REVISIONS APP'D	

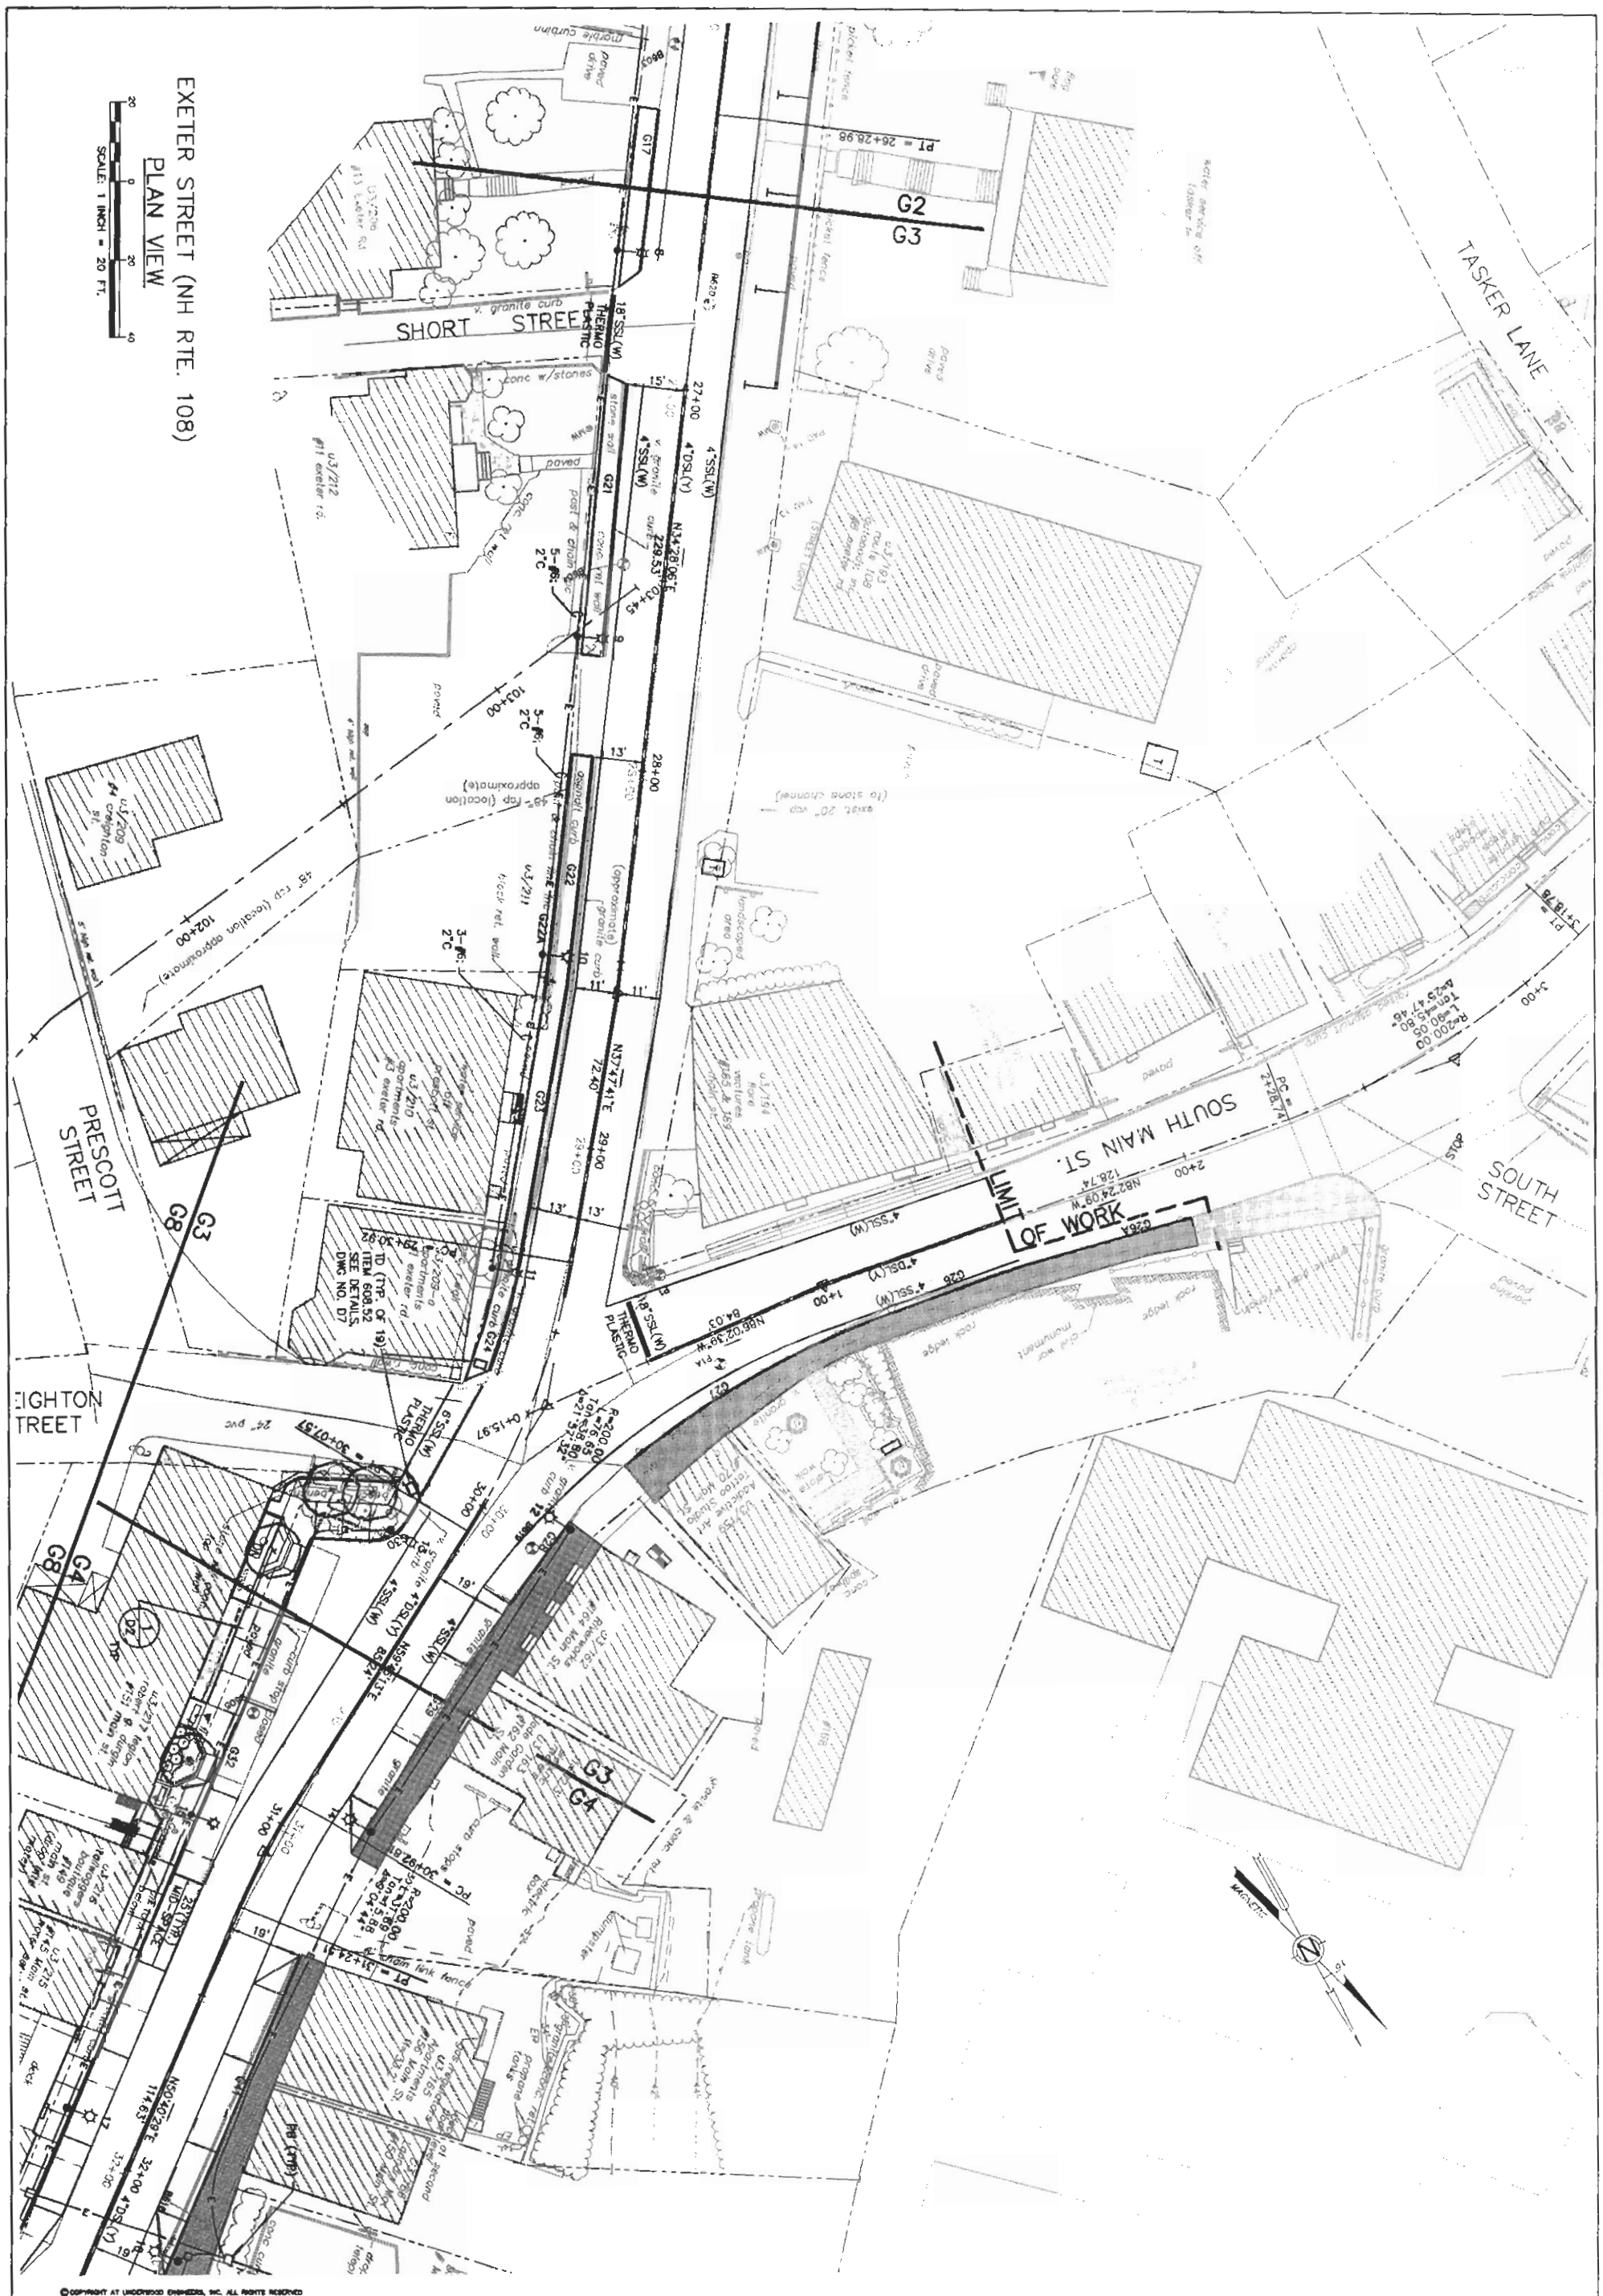

© COPYRIGHT AT UNDERWOOD ENGINEERS, INC. ALL RIGHTS RESERVED

DWG NO	G3
SHEET	8 OF

GENERAL LAYOUT
LANDSCAPING & LIGHTING PLAN

MAIN STREET (NH ROUTE 108)

MAIN STREET RECONSTRUCTION–PHASE 2
TOWN OF NEWMARKET, NH

Underwood Engineers, Inc.
25 Vaughan Mall, Portsmouth, N.H. 03801
Tel. 603-436-6192 Fax. 603-431-4733

Drawn/Chk	HOB
Designed	PDM
Checked	–
Approved	–
Date	3/19/07
Book No.	–
Project No.	1076
Dwg. ID	1076GEN
Scale	AS SHOWN

NO.	REVISIONS	APP'D
△		
△		
△		
△		
△		

ISSUE FOR

APPROVAL	
Date 2/14/07	By PDM
CONSTRUCTION	
Date 3/19/07	By PDM
RECORD DRAWING	
Date –	By –

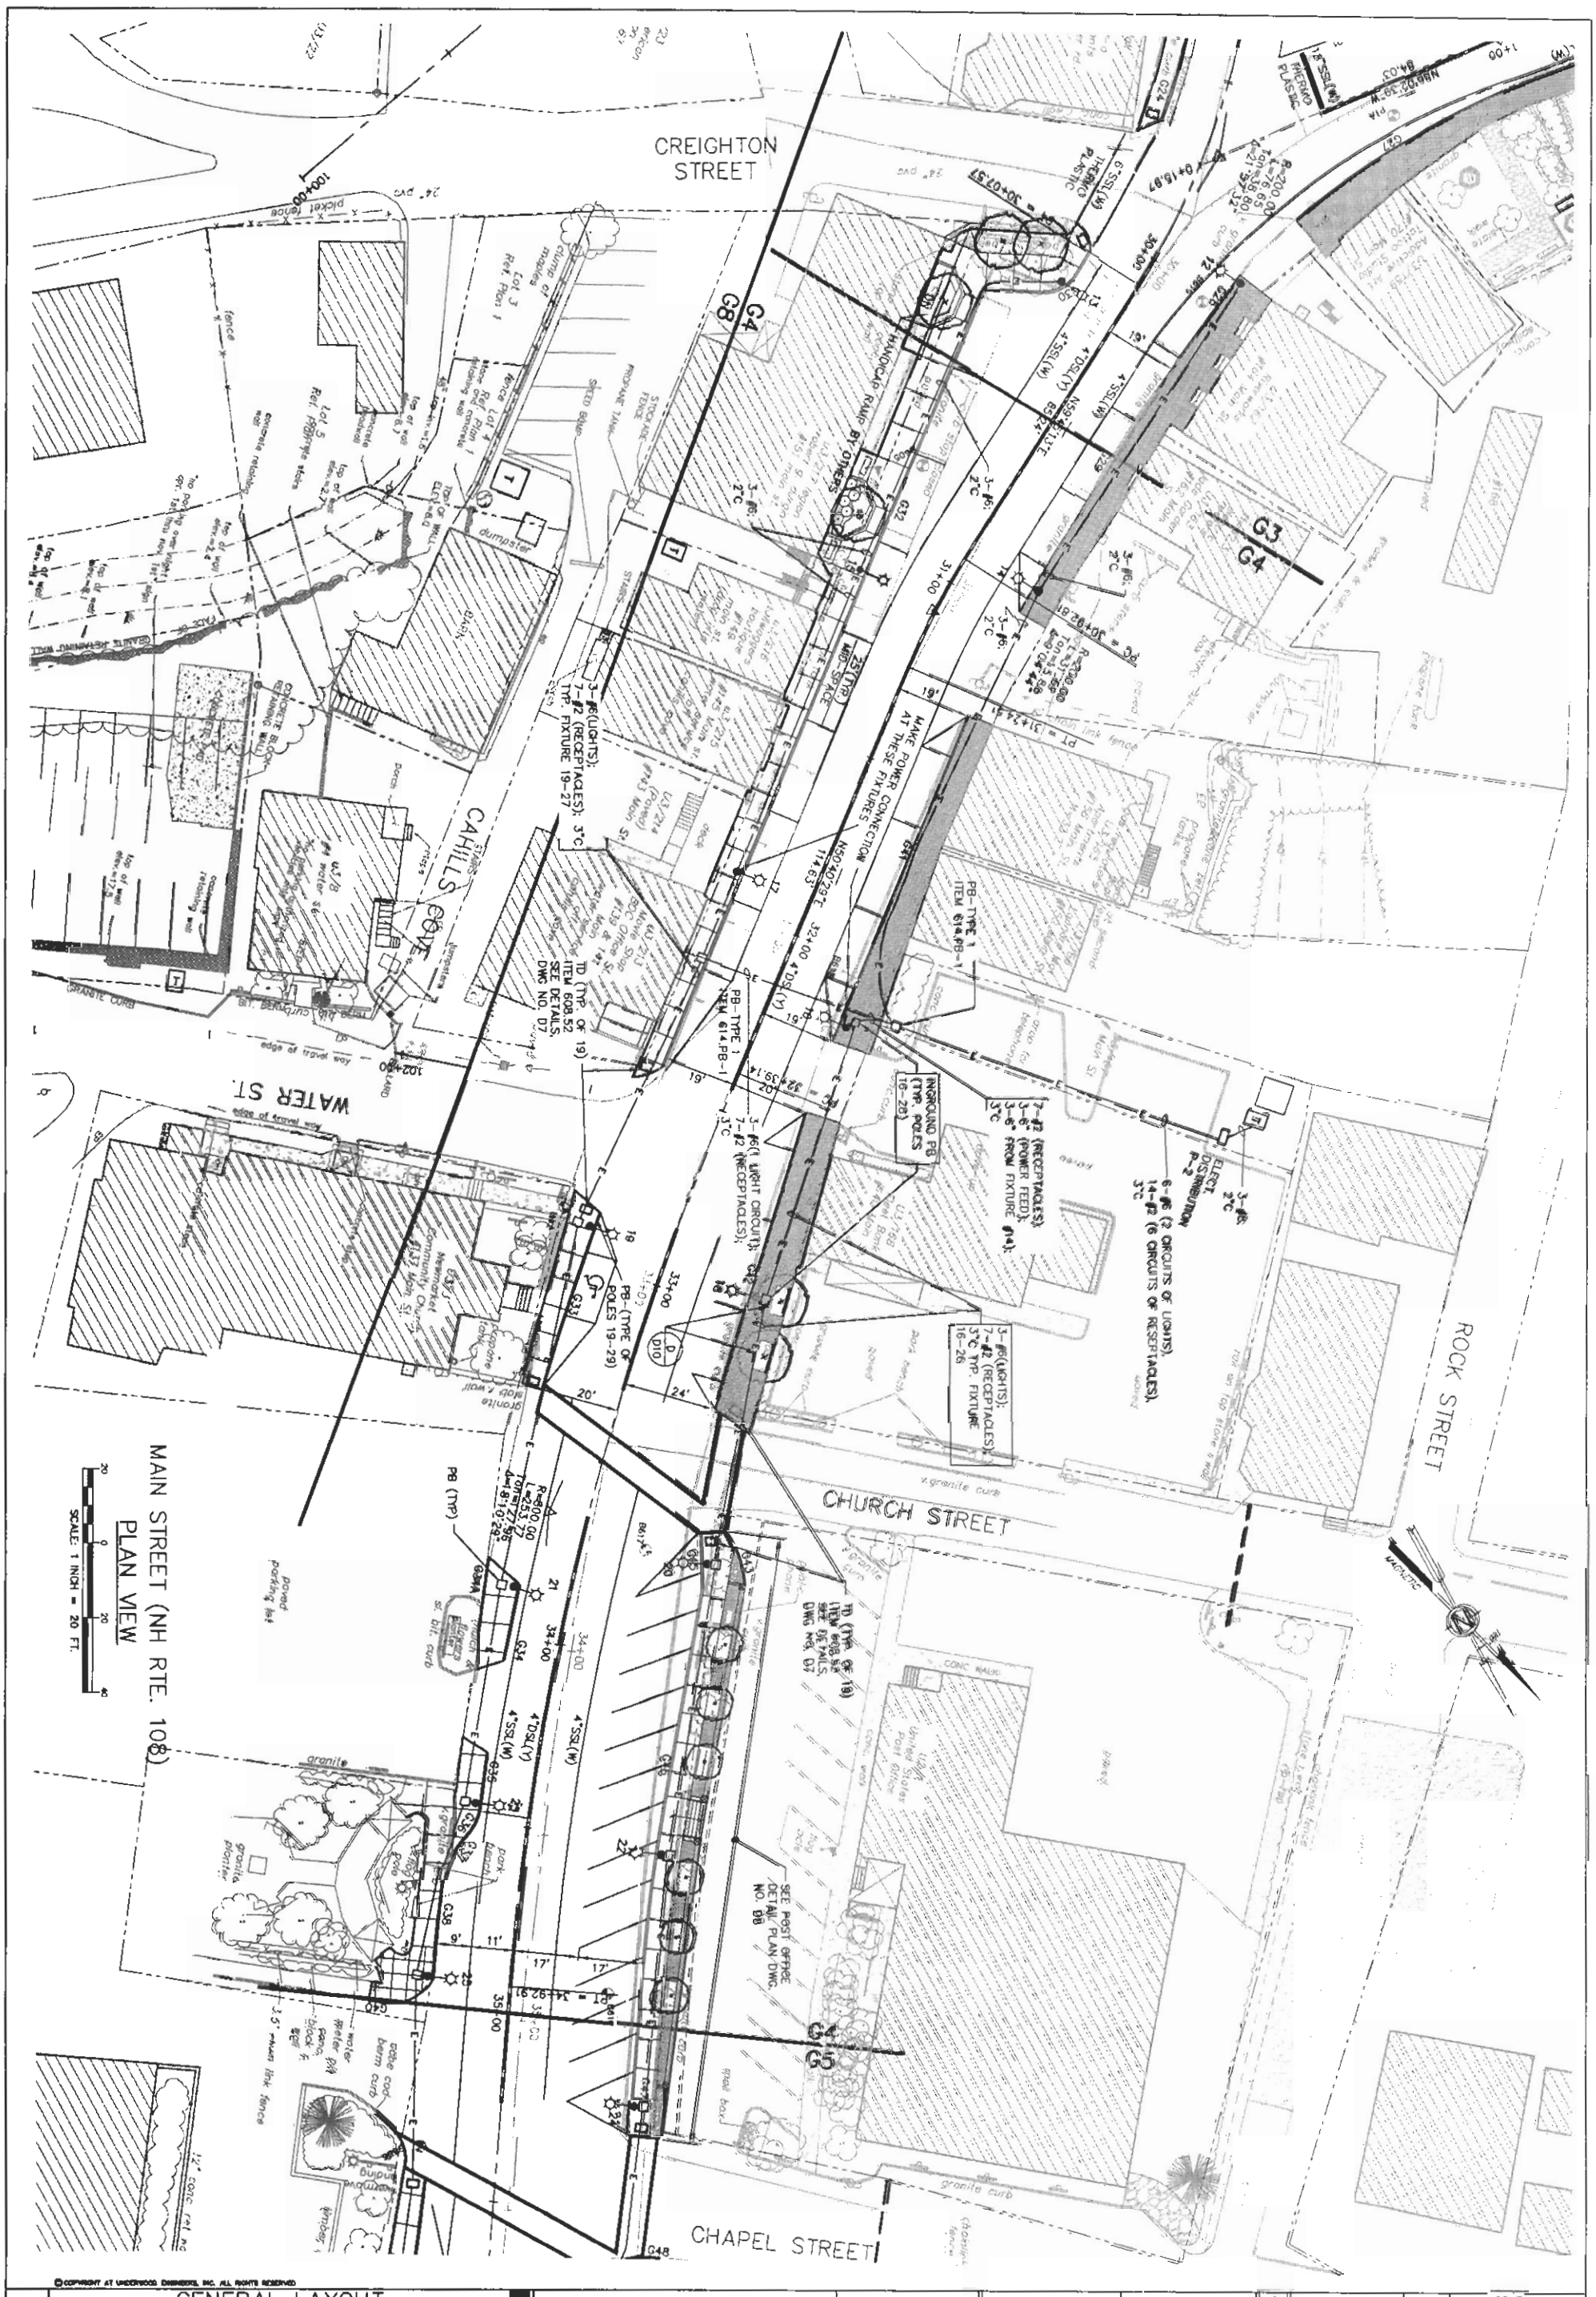

GENERAL LAYOUT
LANDSCAPING & LIGHTING PLAN

MAIN STREET (NH ROUTE 108)

MAIN STREET RECONSTRUCTION–PHASE 2
TOWN OF NEWMARKET, NH

DWG NO. G4

SHEET 4 OF

Underwood Engineers, Inc.
25 Vaughan Mall, Portsmouth, N.H. 03801
Tel. 603-436-6192 Fax. 603-431-4733

Drawn/Chk. HB
Designed PM
Checked
Approved
Date 3/19/07
Book No.
Project No. 1076
Dwg. ID 1076GSN
Scale AS SHOWN

NO.	REVISIONS	APP'D

ISSUE FOR
APPROVAL
Date 2/14/07 By PDM
CONSTRUCTION
Date 3/19/07 By PDM
RECORD DRAWING
Date – By –

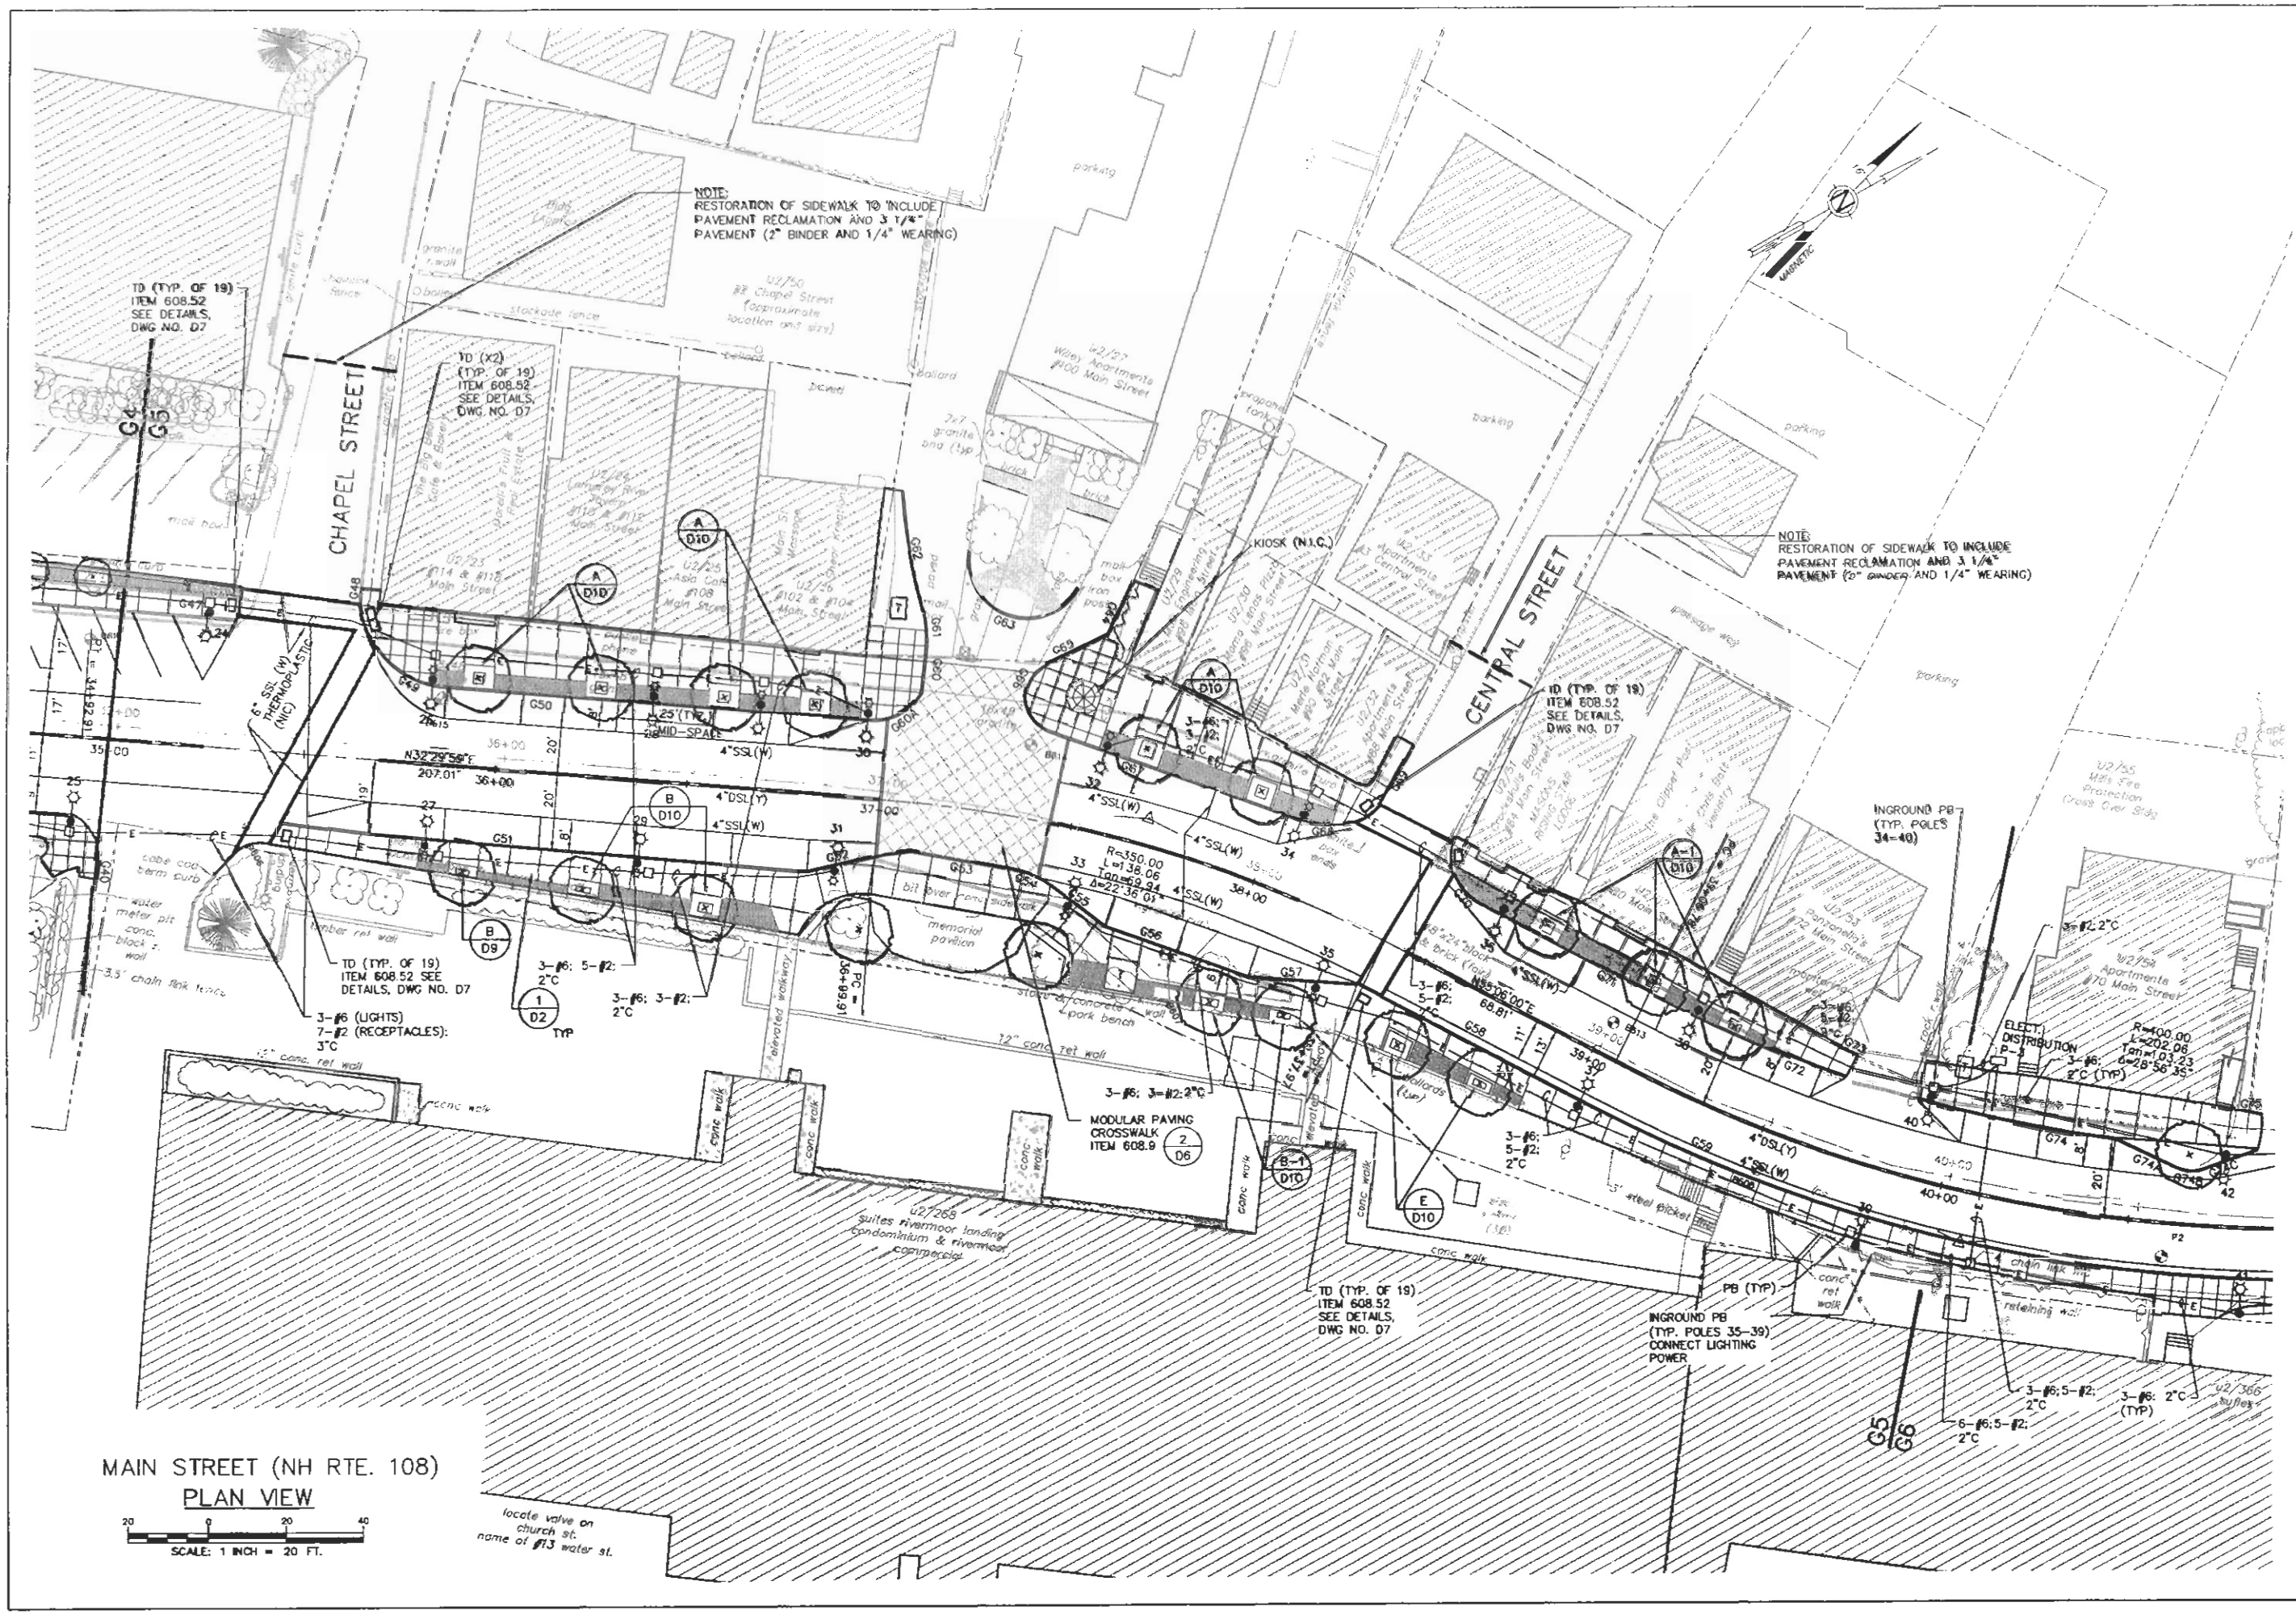

MAIN STREET (NH RTE. 108)
PLAN VIEW

SCALE: 1 INCH = 20 FT.

NO.	REVISIONS	APP'D

ISSUE FOR
APPROVAL
Date 2/14/07 By PCW
CONSTRUCTION
Date 3/19/07 By PCW
RECORD DRAWINGS
Date By

Drawn/Chk. JDB
Designed PCW
Checked
Approved
Route 3/19/07
Book No.
Project No. 10586
Dwg. ID 10586GL1
Sheet MS SHEAR

Underwood Engineers, Inc.
25 Vaughan Mall, Portsmouth, N.H. 03801
Tel. 603-436-6192 Fax. 603-431-4733

GENERAL LAYOUT
LANDSCAPING & LIGHTING PLAN
MAIN STREET (NH ROUTE 108)
MAIN STREET RECONSTRUCTION-PHASE 2
TOWN OF NEWMARKET, NH

©COPYRIGHT AT UNDERWOOD ENGINEERS, INC. ALL RIGHTS RESERVED

DWG NO G5
SHEET 10 OF

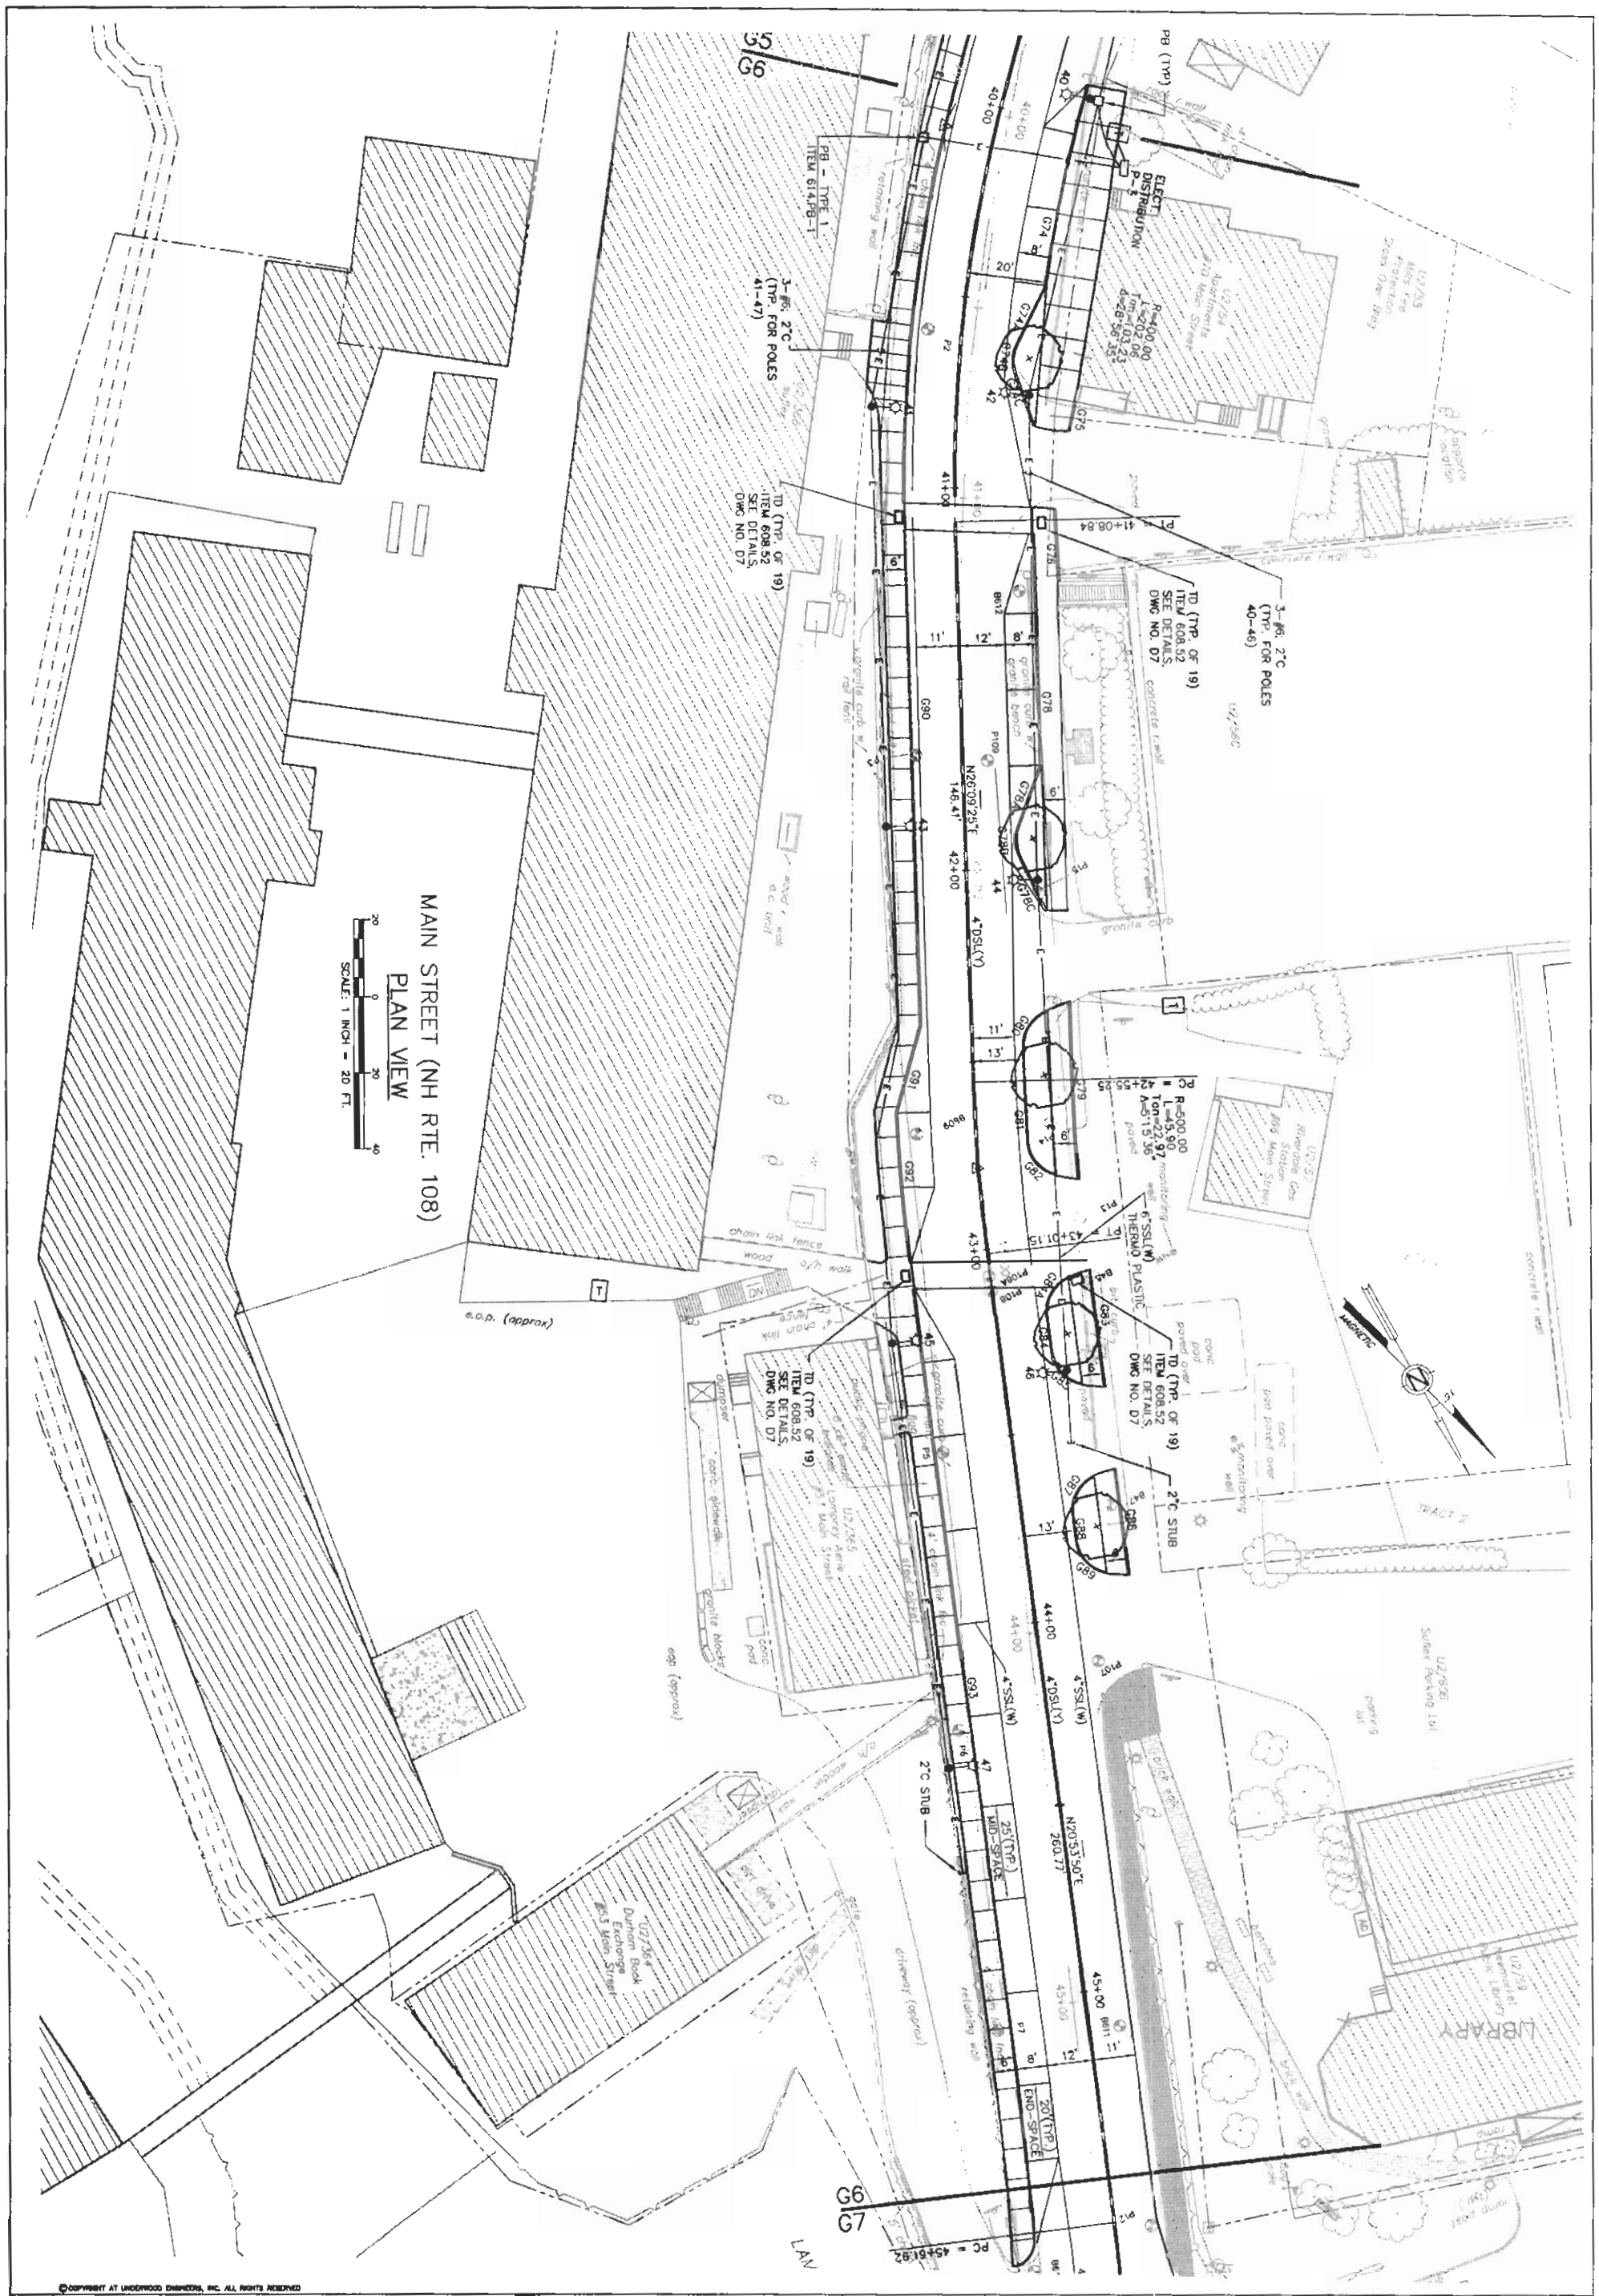

©COPYRIGHT AT UNDERWOOD ENGINEERS, INC. ALL RIGHTS RESERVED

DWG NO G6	GENERAL LAYOUT LANDSCAPING & LIGHTING PLAN	Underwood Engineers, Inc.	Drawn/Chk HOB	△			ISSUE FOR
	MAIN STREET (NH ROUTE 108)	25 Vaughan Mall, Portsmouth, N.H. 03801 Tel. 603-436-6192 Fax. 603-431-4733	Designed PDM	△			APPROVAL Date 2/14/07 By PDM
SHEET OF	MAIN STREET RECONSTRUCTION-PHASE 2 TOWN OF NEWMARKET, NH		Checked –	△			CONSTRUCTION Date 3/19/07 By PDM
			Approved –	△			
			Date 3/19/07	△			
			Book No. –	△			RECORD DRAWING Date – By –
			Project No. 1076	△			
			Dwg. ID 1076GEN				
			Scale AS SHOWN	NO.	REVISIONS	APP'D	

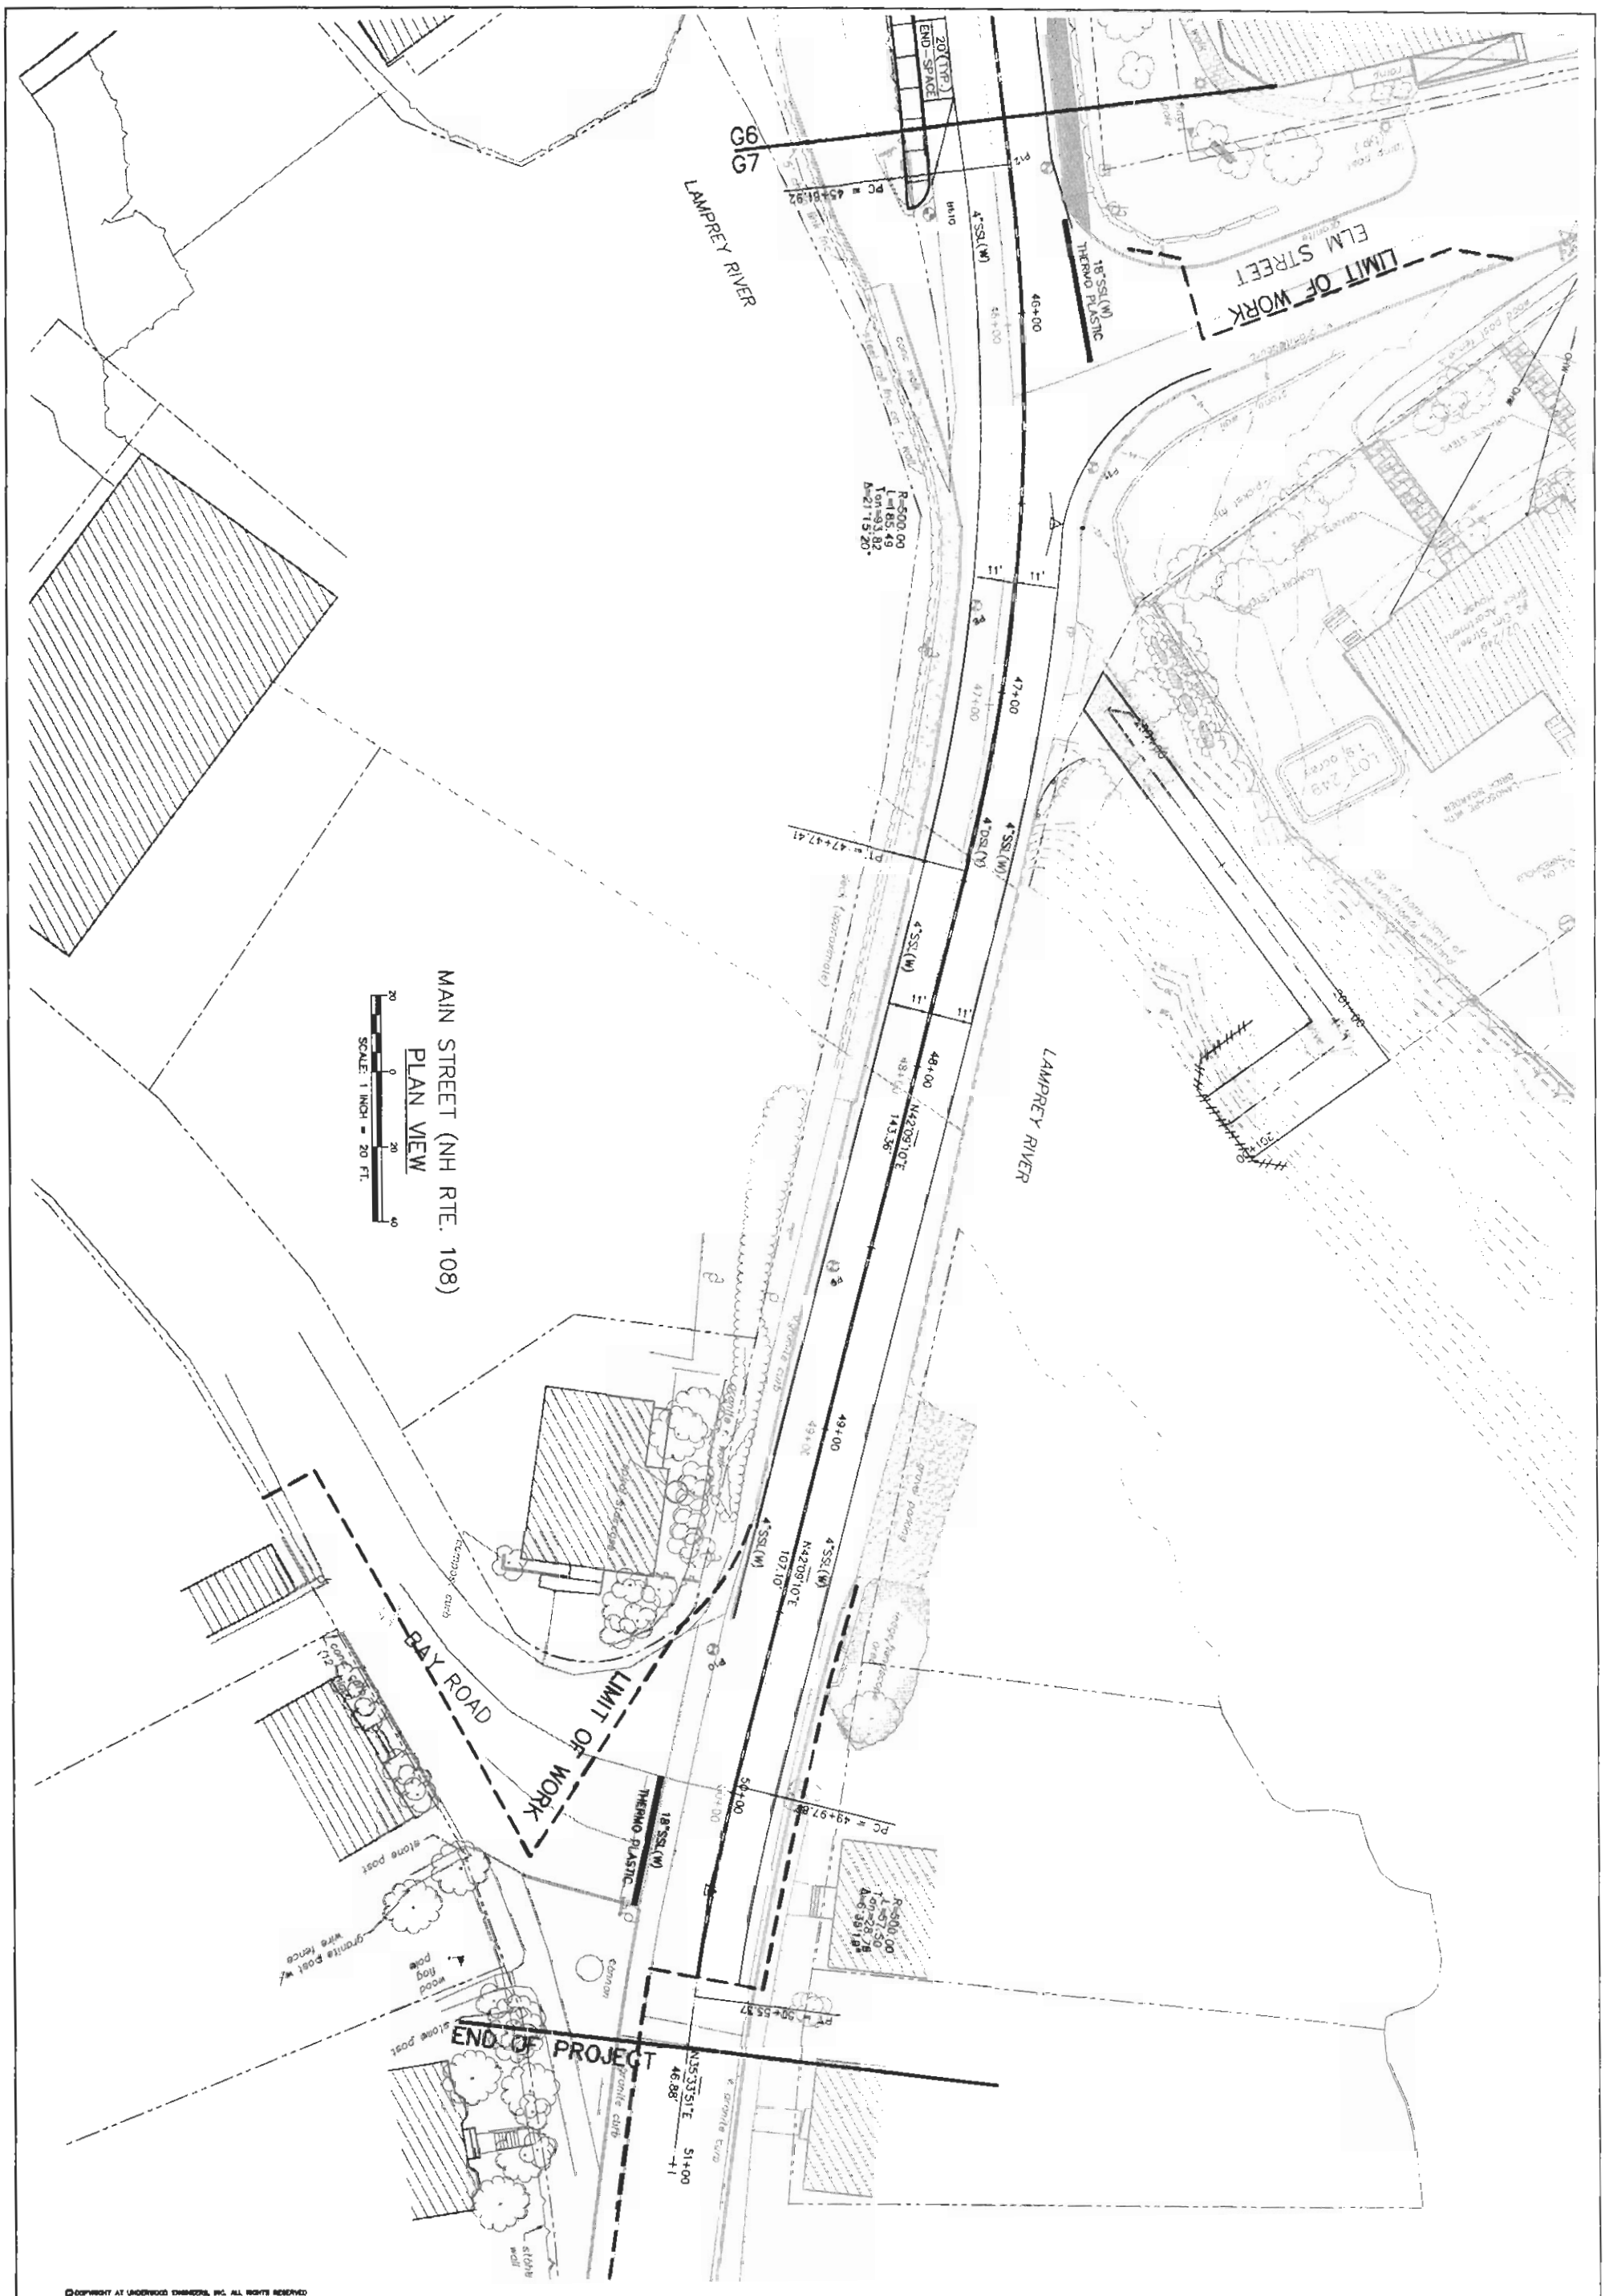

© COPYRIGHT AT UNDERWOOD ENGINEERS, INC. ALL RIGHTS RESERVED

DWG NO G7	GENERAL LAYOUT LANDSCAPING & LIGHTING PLAN	Underwood Engineers, Inc. 25 Vaughan Mall, Portsmouth, N.H. 03801 Tel. 603-436-6192 Fax. 603-431-4733	Drawn/Chk. HOR Designed PDM Checked - Approved - Date 3/19/07 Book No. - Project No. 1076 Dwg. ID 1076GENI Scale AS SHOWN	NO. / REVISIONS / APP'D	ISSUE FOR APPROVAL Date 3/14/07 By PDM CONSTRUCTION Date 3/19/07 By PDM RECORD DRAWING Date - By -
SHEET 12 OF	MAIN STREET (NH ROUTE 108) MAIN STREET RECONSTRUCTION–PHASE 2 TOWN OF NEWMARKET, NH				

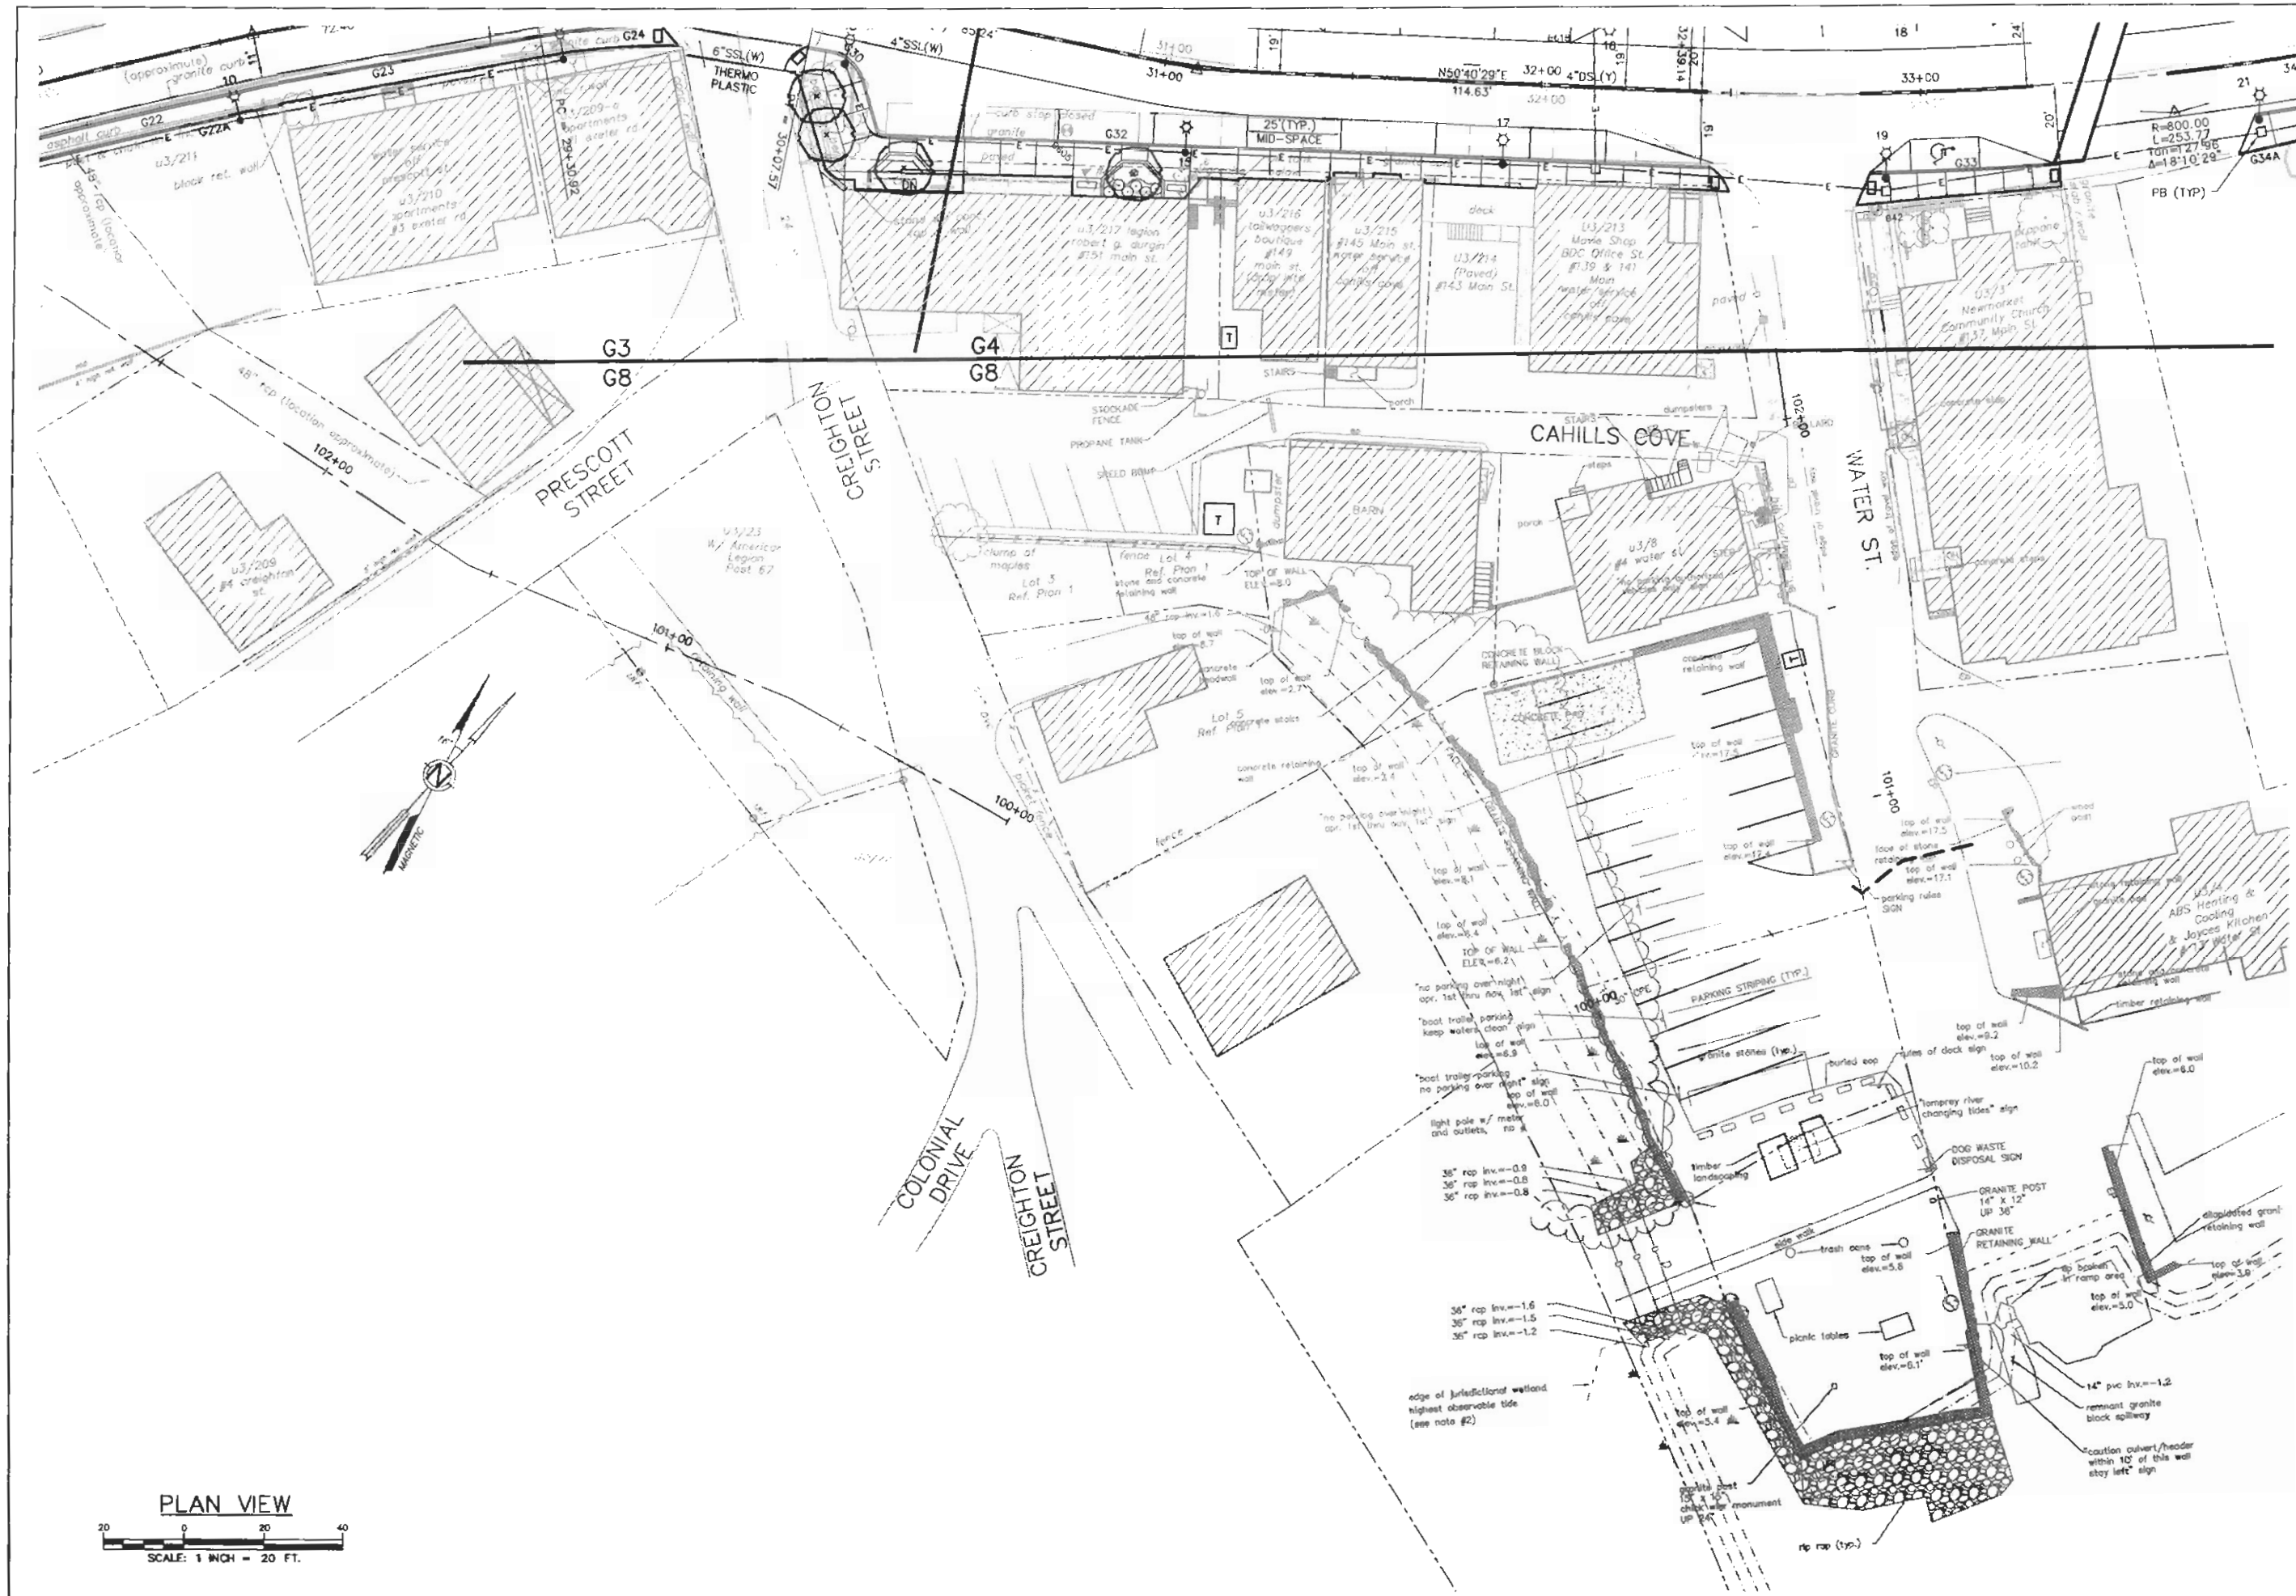

PLAN VIEW

SCALE: 1 INCH = 20 FT.

NO.	REVISIONS	APP'D

ISSUE FOR

APPROVAL — Date 2/14/07 — By PDM

CONSTRUCTION — Date 3/19/07 — By PDM

RECORD DRAWING — Date — By —

Drawn/Chk. HOB
Designed PDM
Checked —
Approved —
Date 3/19/07
Book No. —
Project No. 1076
Dwg. ID 1076GEN
Scale AS SHOWN

Underwood Engineers, Inc.
25 Vaughan Mall, Portsmouth, N.H. 03801
Tel. 603-436-6192 Fax. 603-431-4733

GENERAL LAYOUT
LANDSCAPING & LIGHTING PLAN

MAIN STREET (NH ROUTE 108)

MAIN STREET RECONSTRUCTION–PHASE 2
TOWN OF NEWMARKET, NH

© COPYRIGHT AT UNDERWOOD ENGINEERS, INC. ALL RIGHTS RESERVED

DWG NO G8

SHEET 13 OF