DWG NO U1	UNDERGROUND POWER, TELEPHONE & CABLE	Underwood Engineers, Inc.	Drawn/Chk HOB
	MAIN STREET (NH ROUTE 108)	25 Vaughan Mall, Portsmouth, N.H. 03801	Designed PDM
SHEET 24 OF	MAIN STREET RECONSTRUCTION–PHASE 2 TOWN OF NEWMARKET, NH	Tel. 603-436-6192 Fax. 603-431-4733	Checked –
			Approved –
			Date 3/19/07
			Book No. –
			Project No. 1076
			Dwg. ID 1076ELEC
			Scale AS SHOWN

NO.	REVISIONS	APP'D

ISSUE FOR

APPROVAL
Date 2/14/07 By PDM

CONSTRUCTION
Date 3/19/07 By PDM

RECORD DRAWING
Date – By –

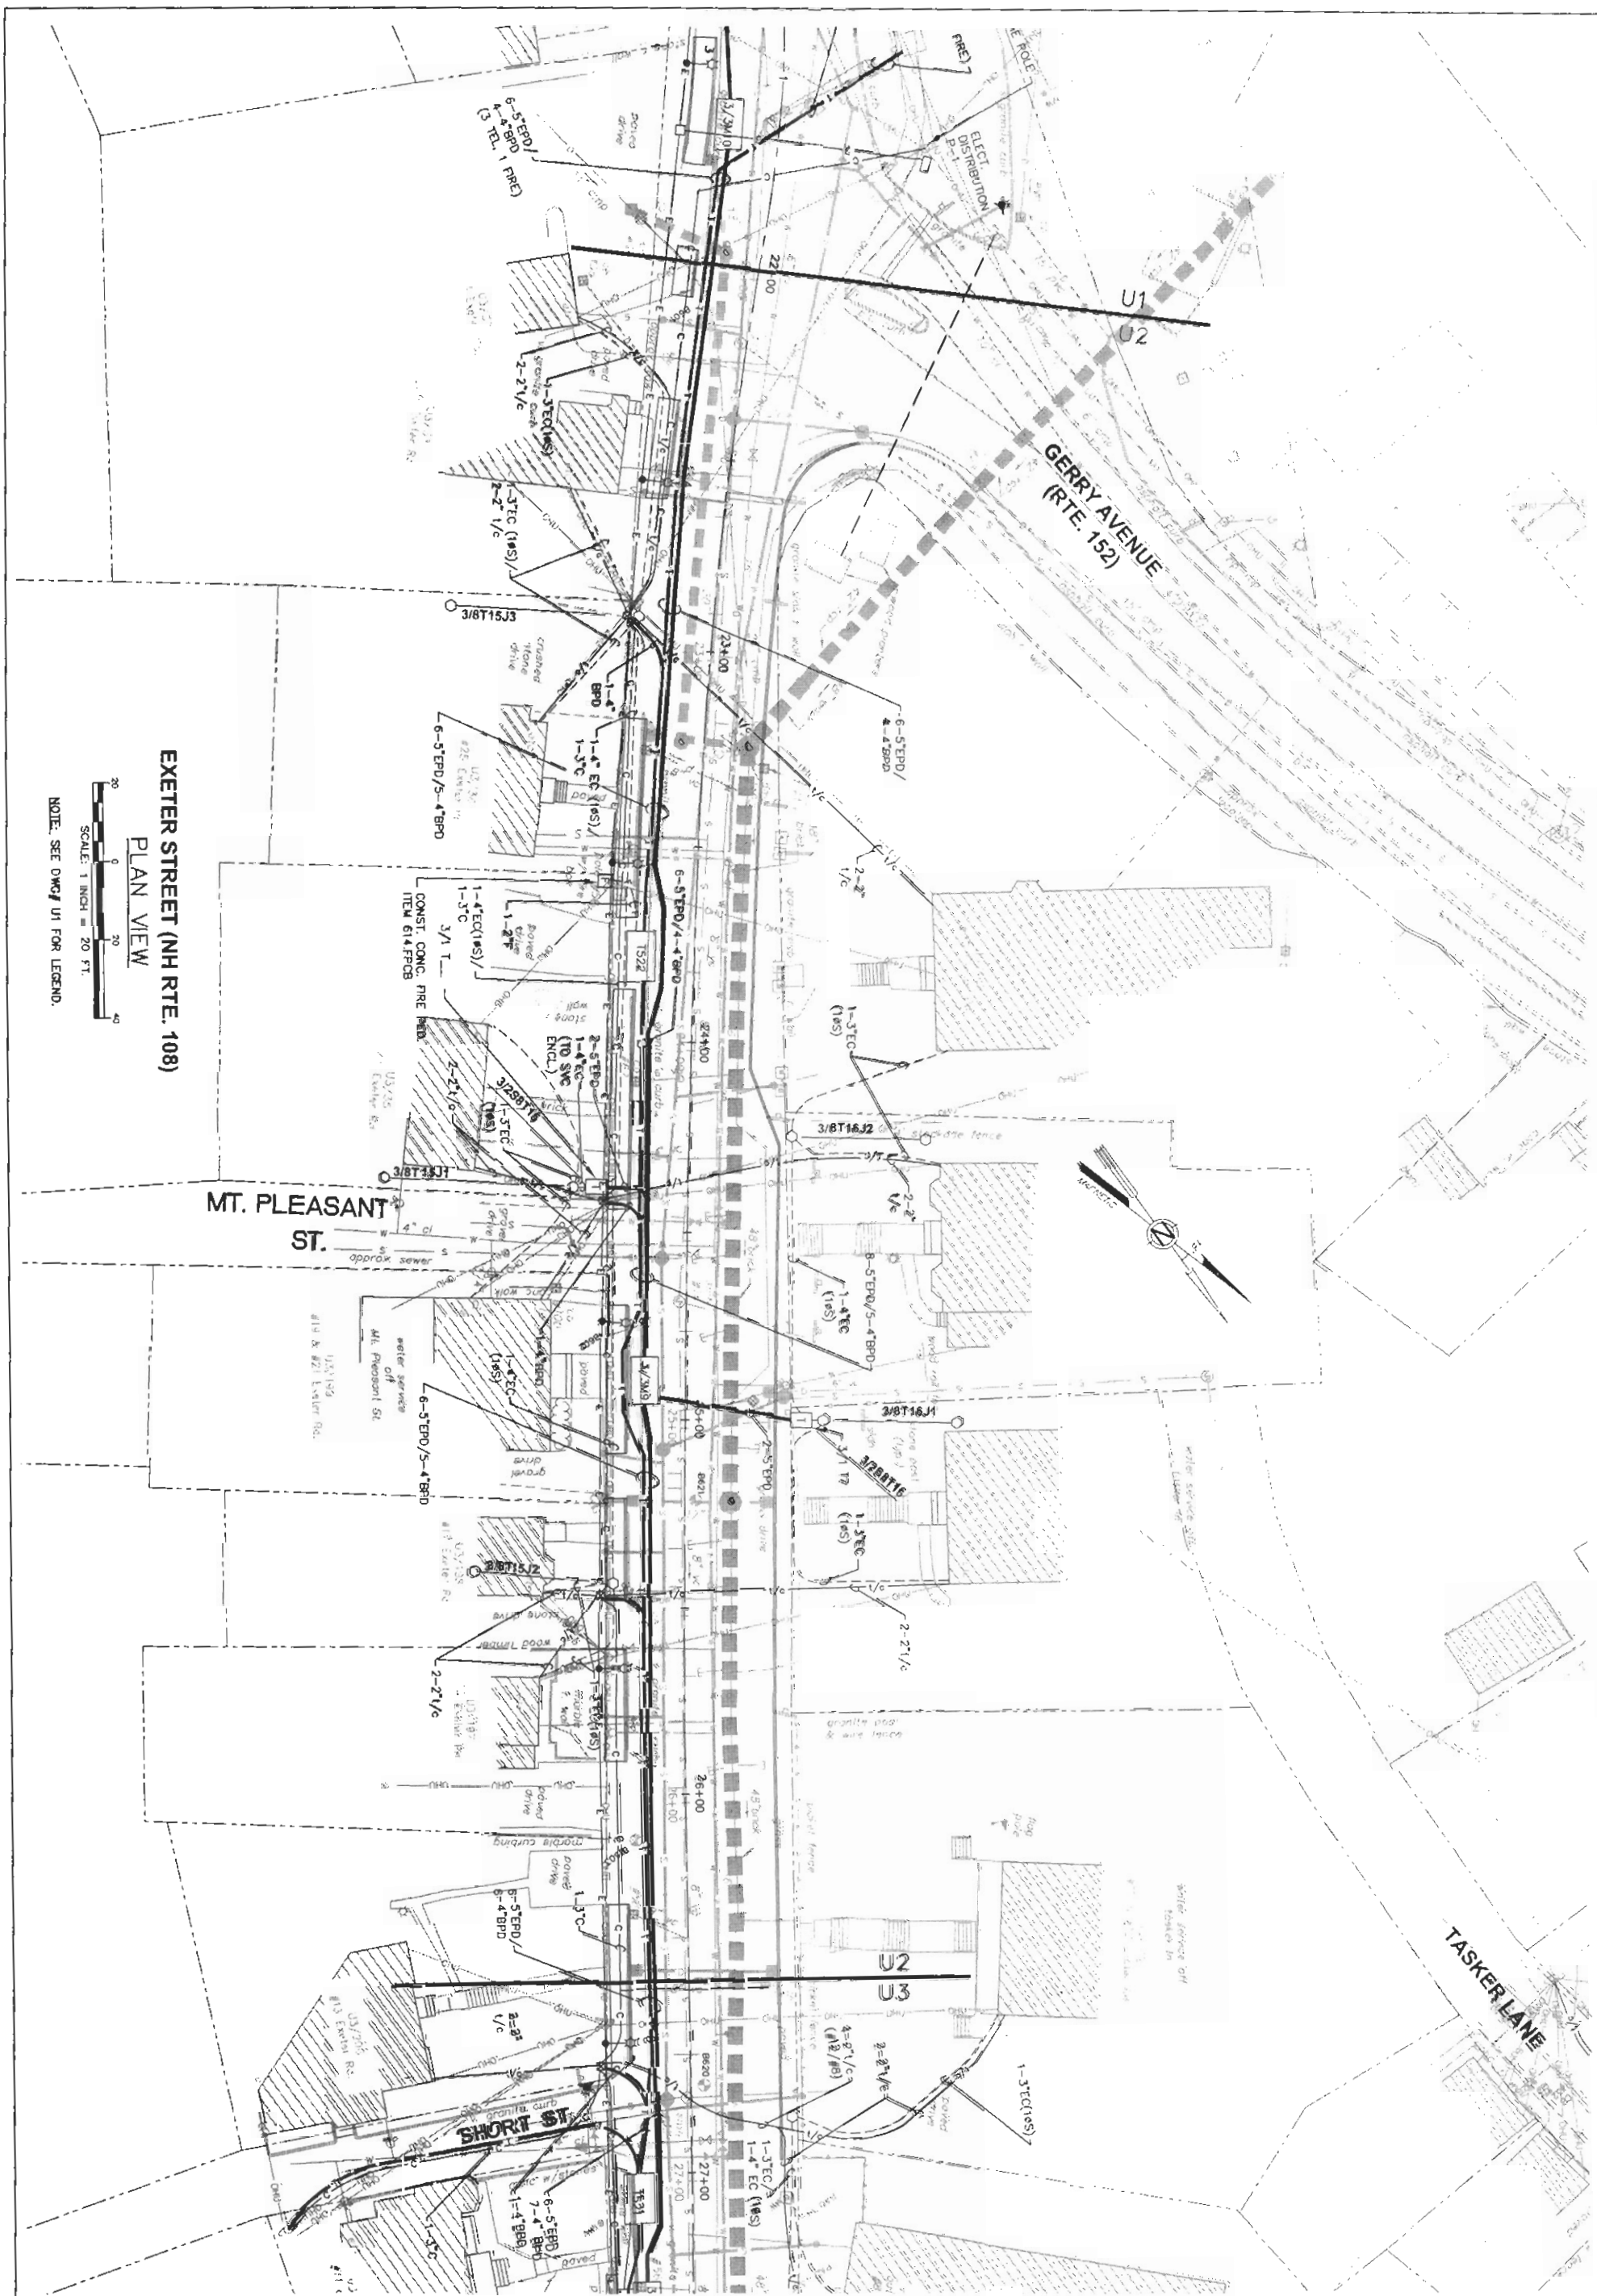

© COPYRIGHT 1997 UNDERWOOD ENGINEERS, INC. ALL RIGHTS RESERVED

DWG NO U2	UNDERGROUND POWER, TELEPHONE & CABLE	Underwood Engineers, Inc.	Drawn/Chk HOB
	MAIN STREET (NH ROUTE 108)	25 Vaughan Mall, Portsmouth, N.H. 03801	Designed PDM
SHEET 25 OF	MAIN STREET RECONSTRUCTION–PHASE 2 TOWN OF NEWMARKET, NH	Tel. 603-436-6192 Fax. 603-431-4733	Checked –
			Approved –
			Date 3/19/07
			Book No. –
			Project No. 1076
			Dwg. ID 1076ELEC
			Scale AS SHOWN

NO.	REVISIONS	APP'D

ISSUE FOR

APPROVAL
Date 2/14/07 By PDM

CONSTRUCTION
Date 3/19/07 By PDM

RECORD DRAWING
Date – By –

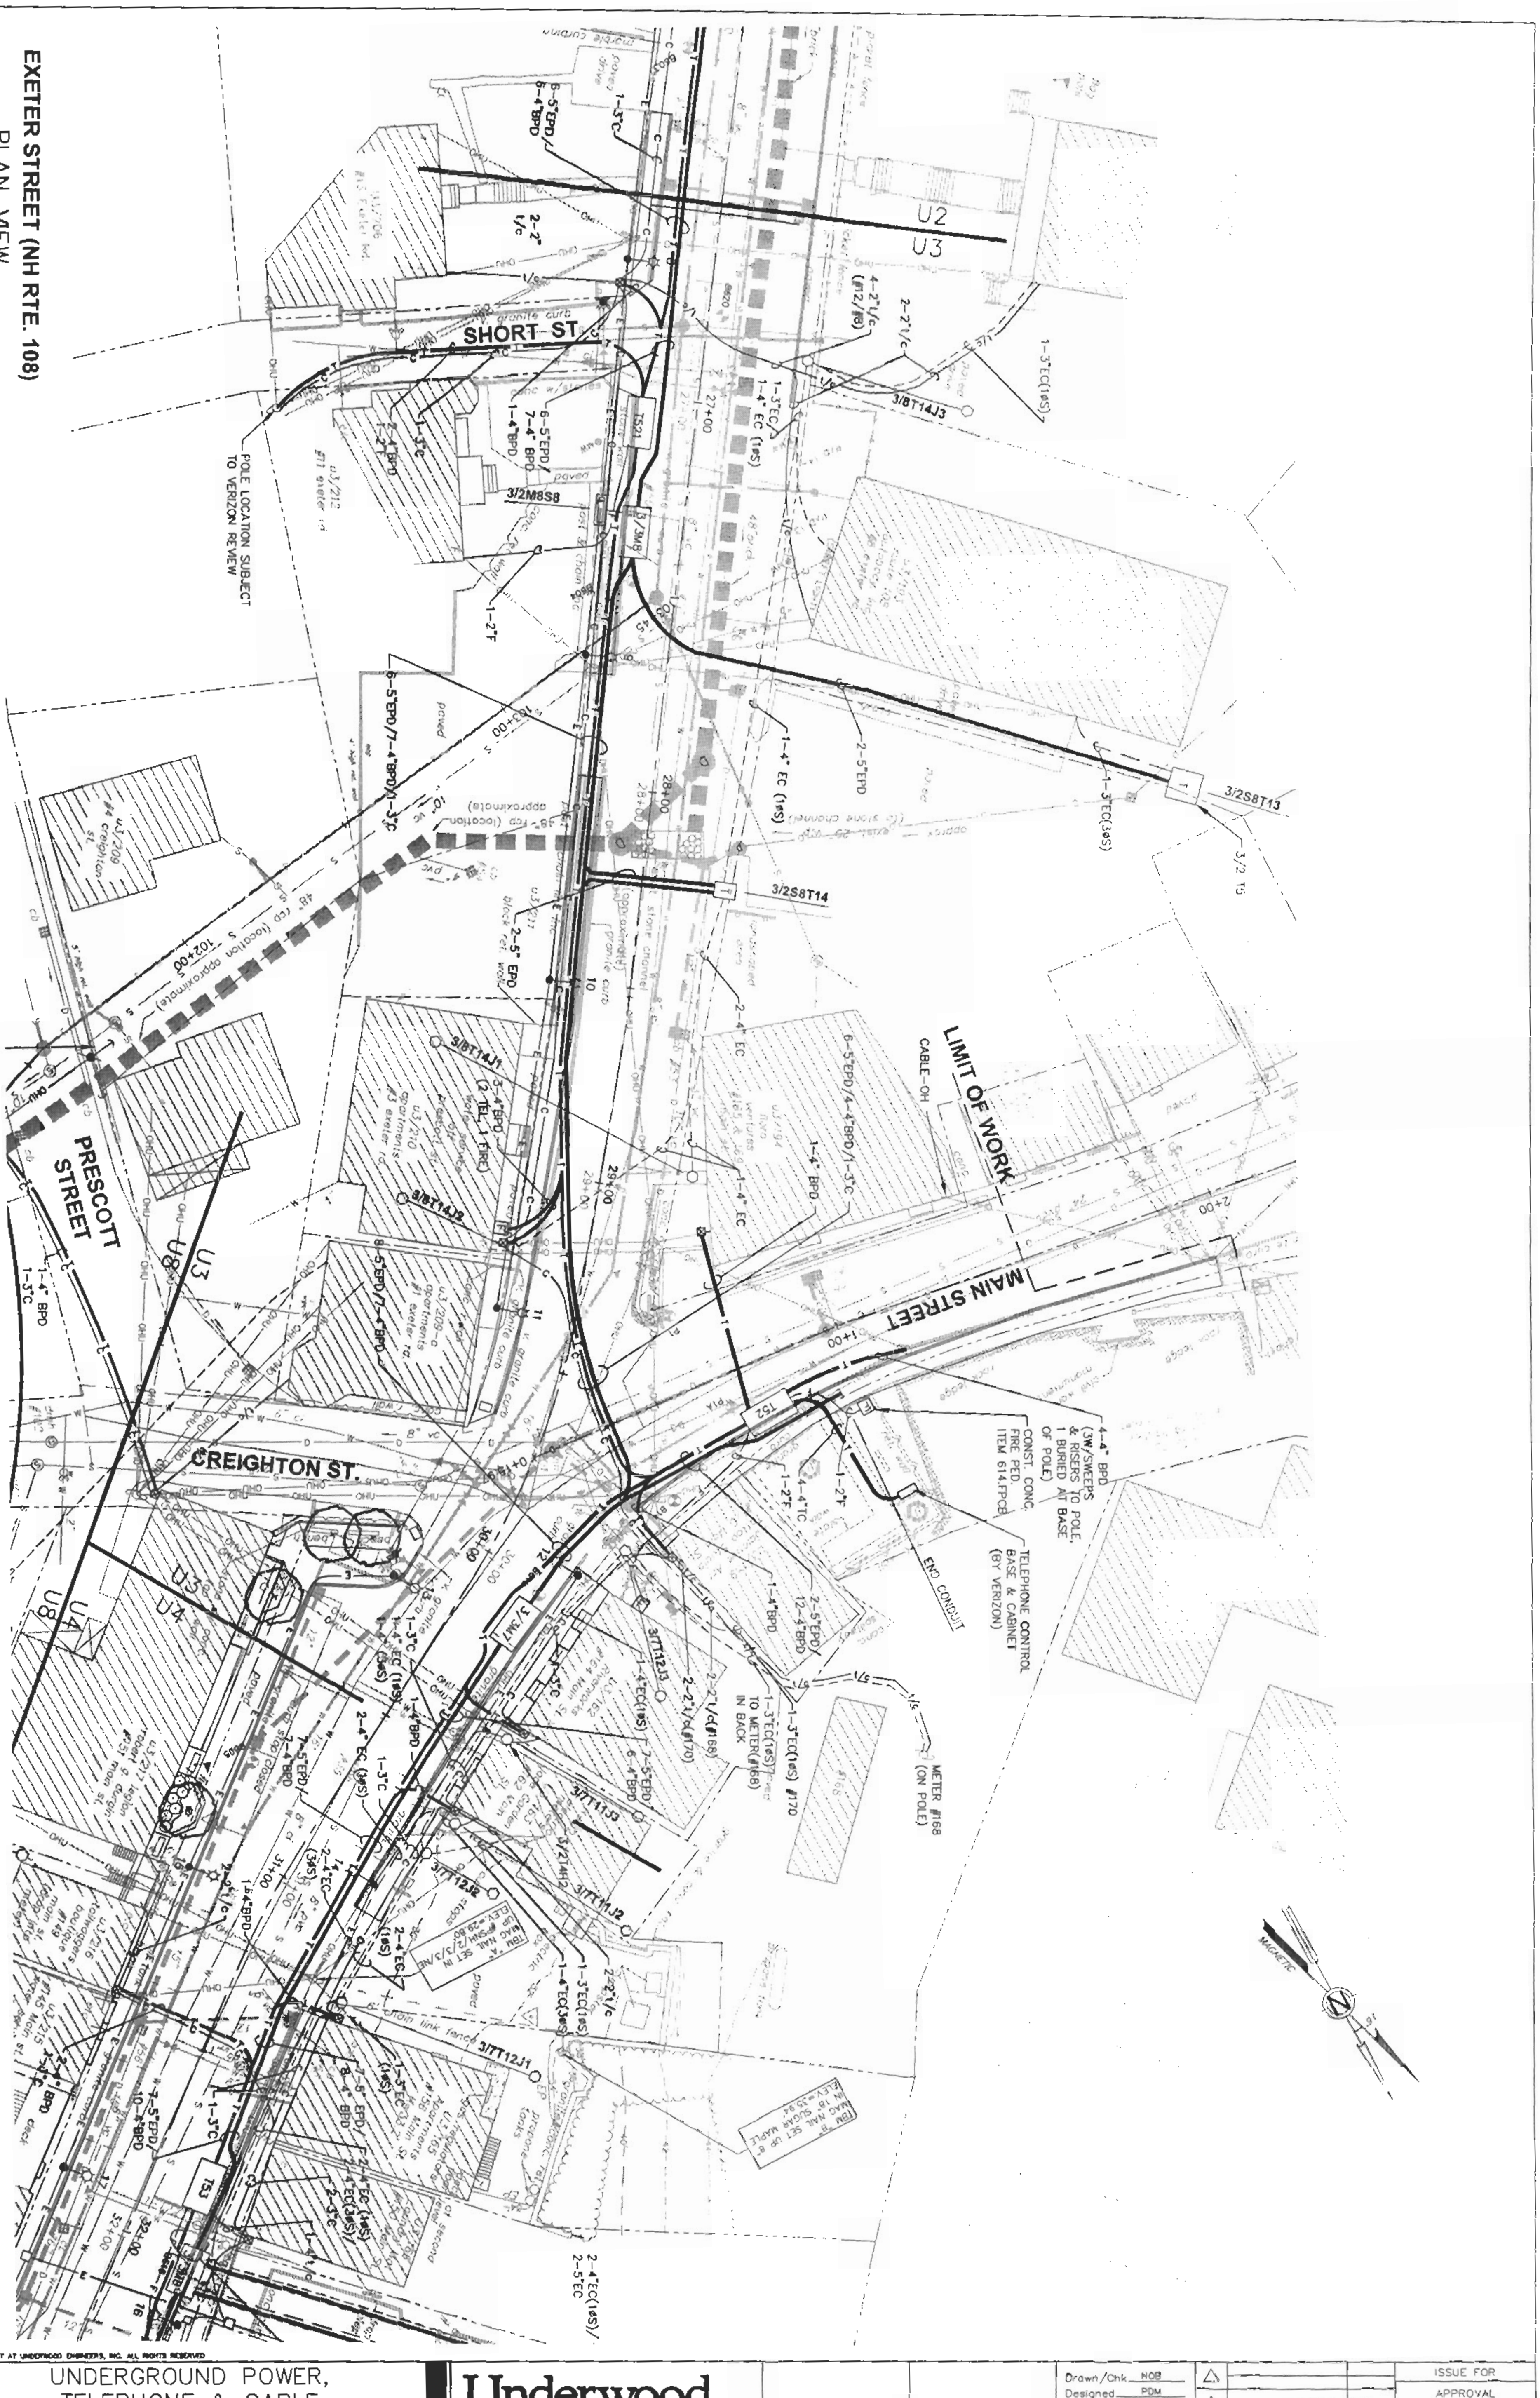

© COPYRIGHT AT UNDERWOOD ENGINEERS, INC. ALL RIGHTS RESERVED

DWG NO U3

SHEET 26 OF

UNDERGROUND POWER, TELEPHONE & CABLE

MAIN STREET (NH ROUTE 108)

MAIN STREET RECONSTRUCTION–PHASE 2
TOWN OF NEWMARKET, NH

Underwood Engineers, Inc.
25 Vaughan Mall, Portsmouth, N.H. 03801
Tel. 603-436-6192 Fax. 603-431-4733

Drawn/Chk. NOB
Designed PDM
Checked –
Approved –
Date 3/19/07
Book No. –
Project No. 1076
Dwg. ID 1076ELEC
Scale AS SHOWN

NO.	REVISIONS	APP'D
△		
△		
△		
△		
△		

ISSUE FOR	
APPROVAL	
Date 2/14/07	By PDM
CONSTRUCTION	
Date 3/19/07	By PDM
RECORD DRAWING	
Date –	By –

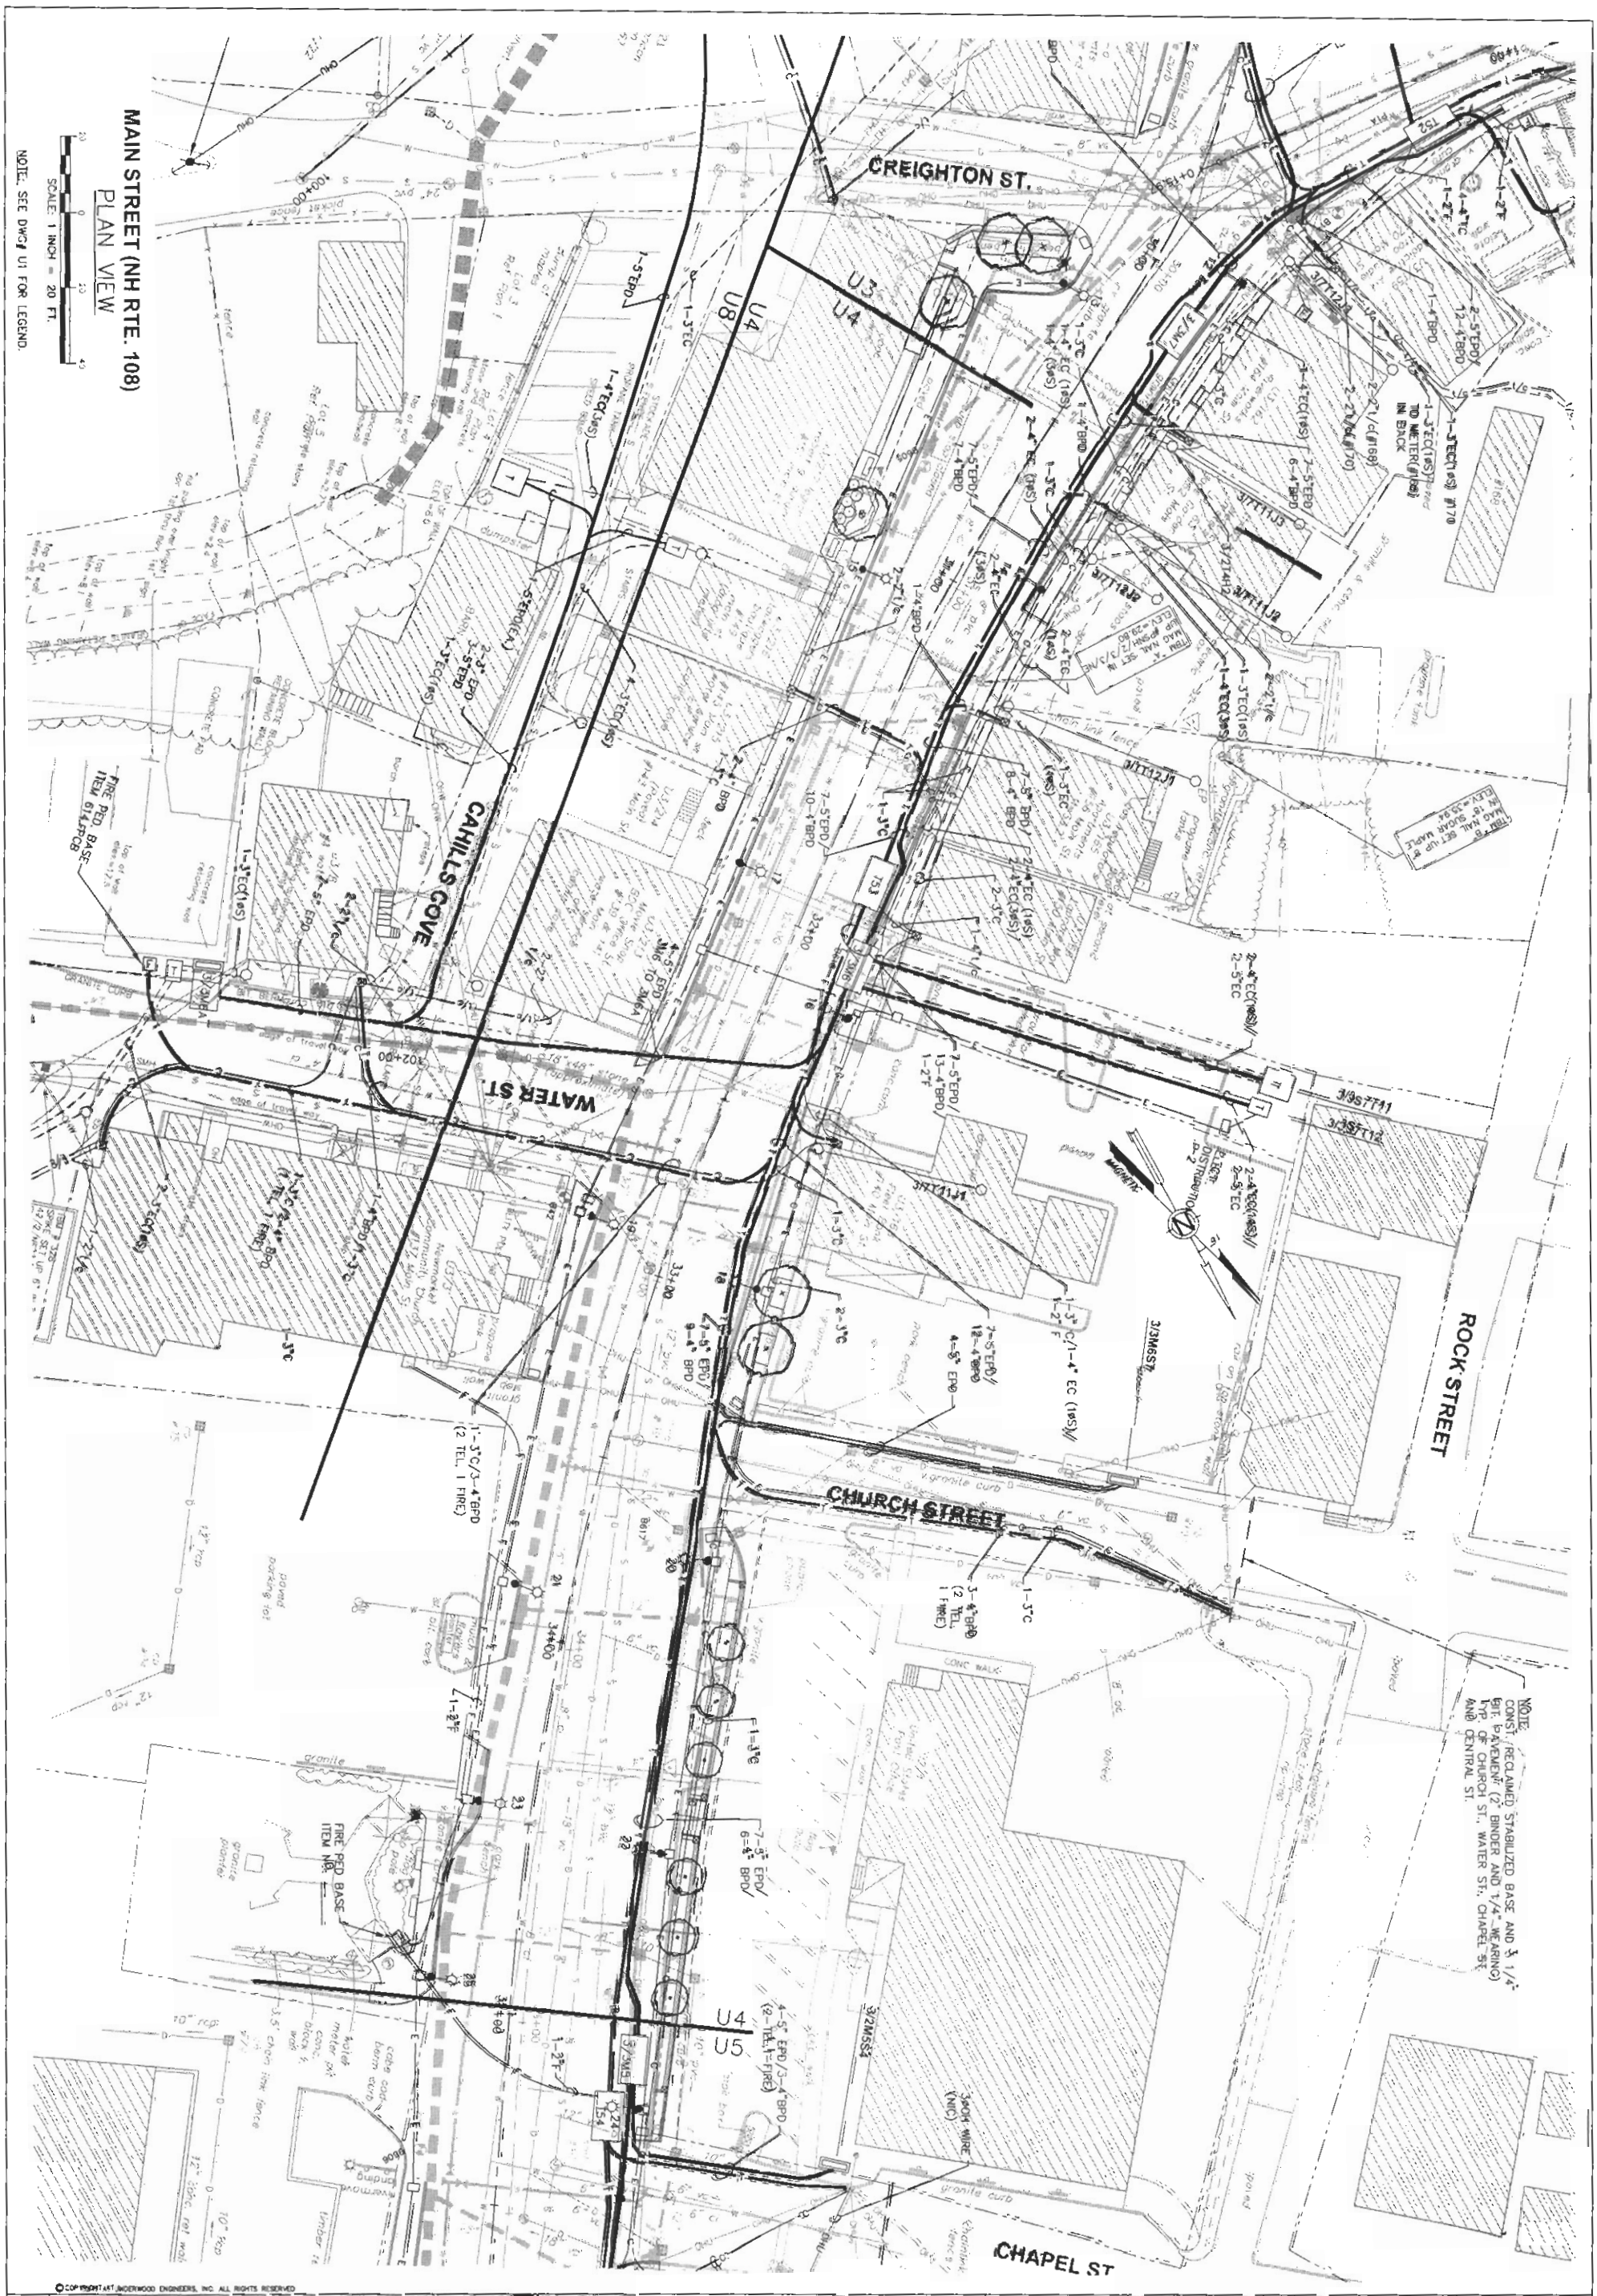

© COPYRIGHT 2007 UNDERWOOD ENGINEERS, INC. ALL RIGHTS RESERVED

DWG. No. U4	UNDERGROUND POWER, TELEPHONE & CABLE	Underwood Engineers, Inc.	Drawn/Chk: HOB
	MAIN STREET (NH ROUTE 108)	25 Vaughan Mall, Portsmouth, N.H. 03801	Designed: PDM
SHEET 27 OF	MAIN STREET RECONSTRUCTION-PHASE 2 TOWN OF NEWMARKET, NH	Tel. 603-436-8192 Fax: 603-431-4733	Checked: -
			Approved: -
			Date: 3/19/07
			Book No.: -
			Project No.: 1076
			Dwg. ID: 1076ELEC
			Scale: AS SHOWN

NO.	REVISIONS	APP'D

ISSUE FOR

APPROVAL
Date 2/14/07 By PDM

CONSTRUCTION
Date 3/19/07 By PDM

RECORD DRAWING
Date By

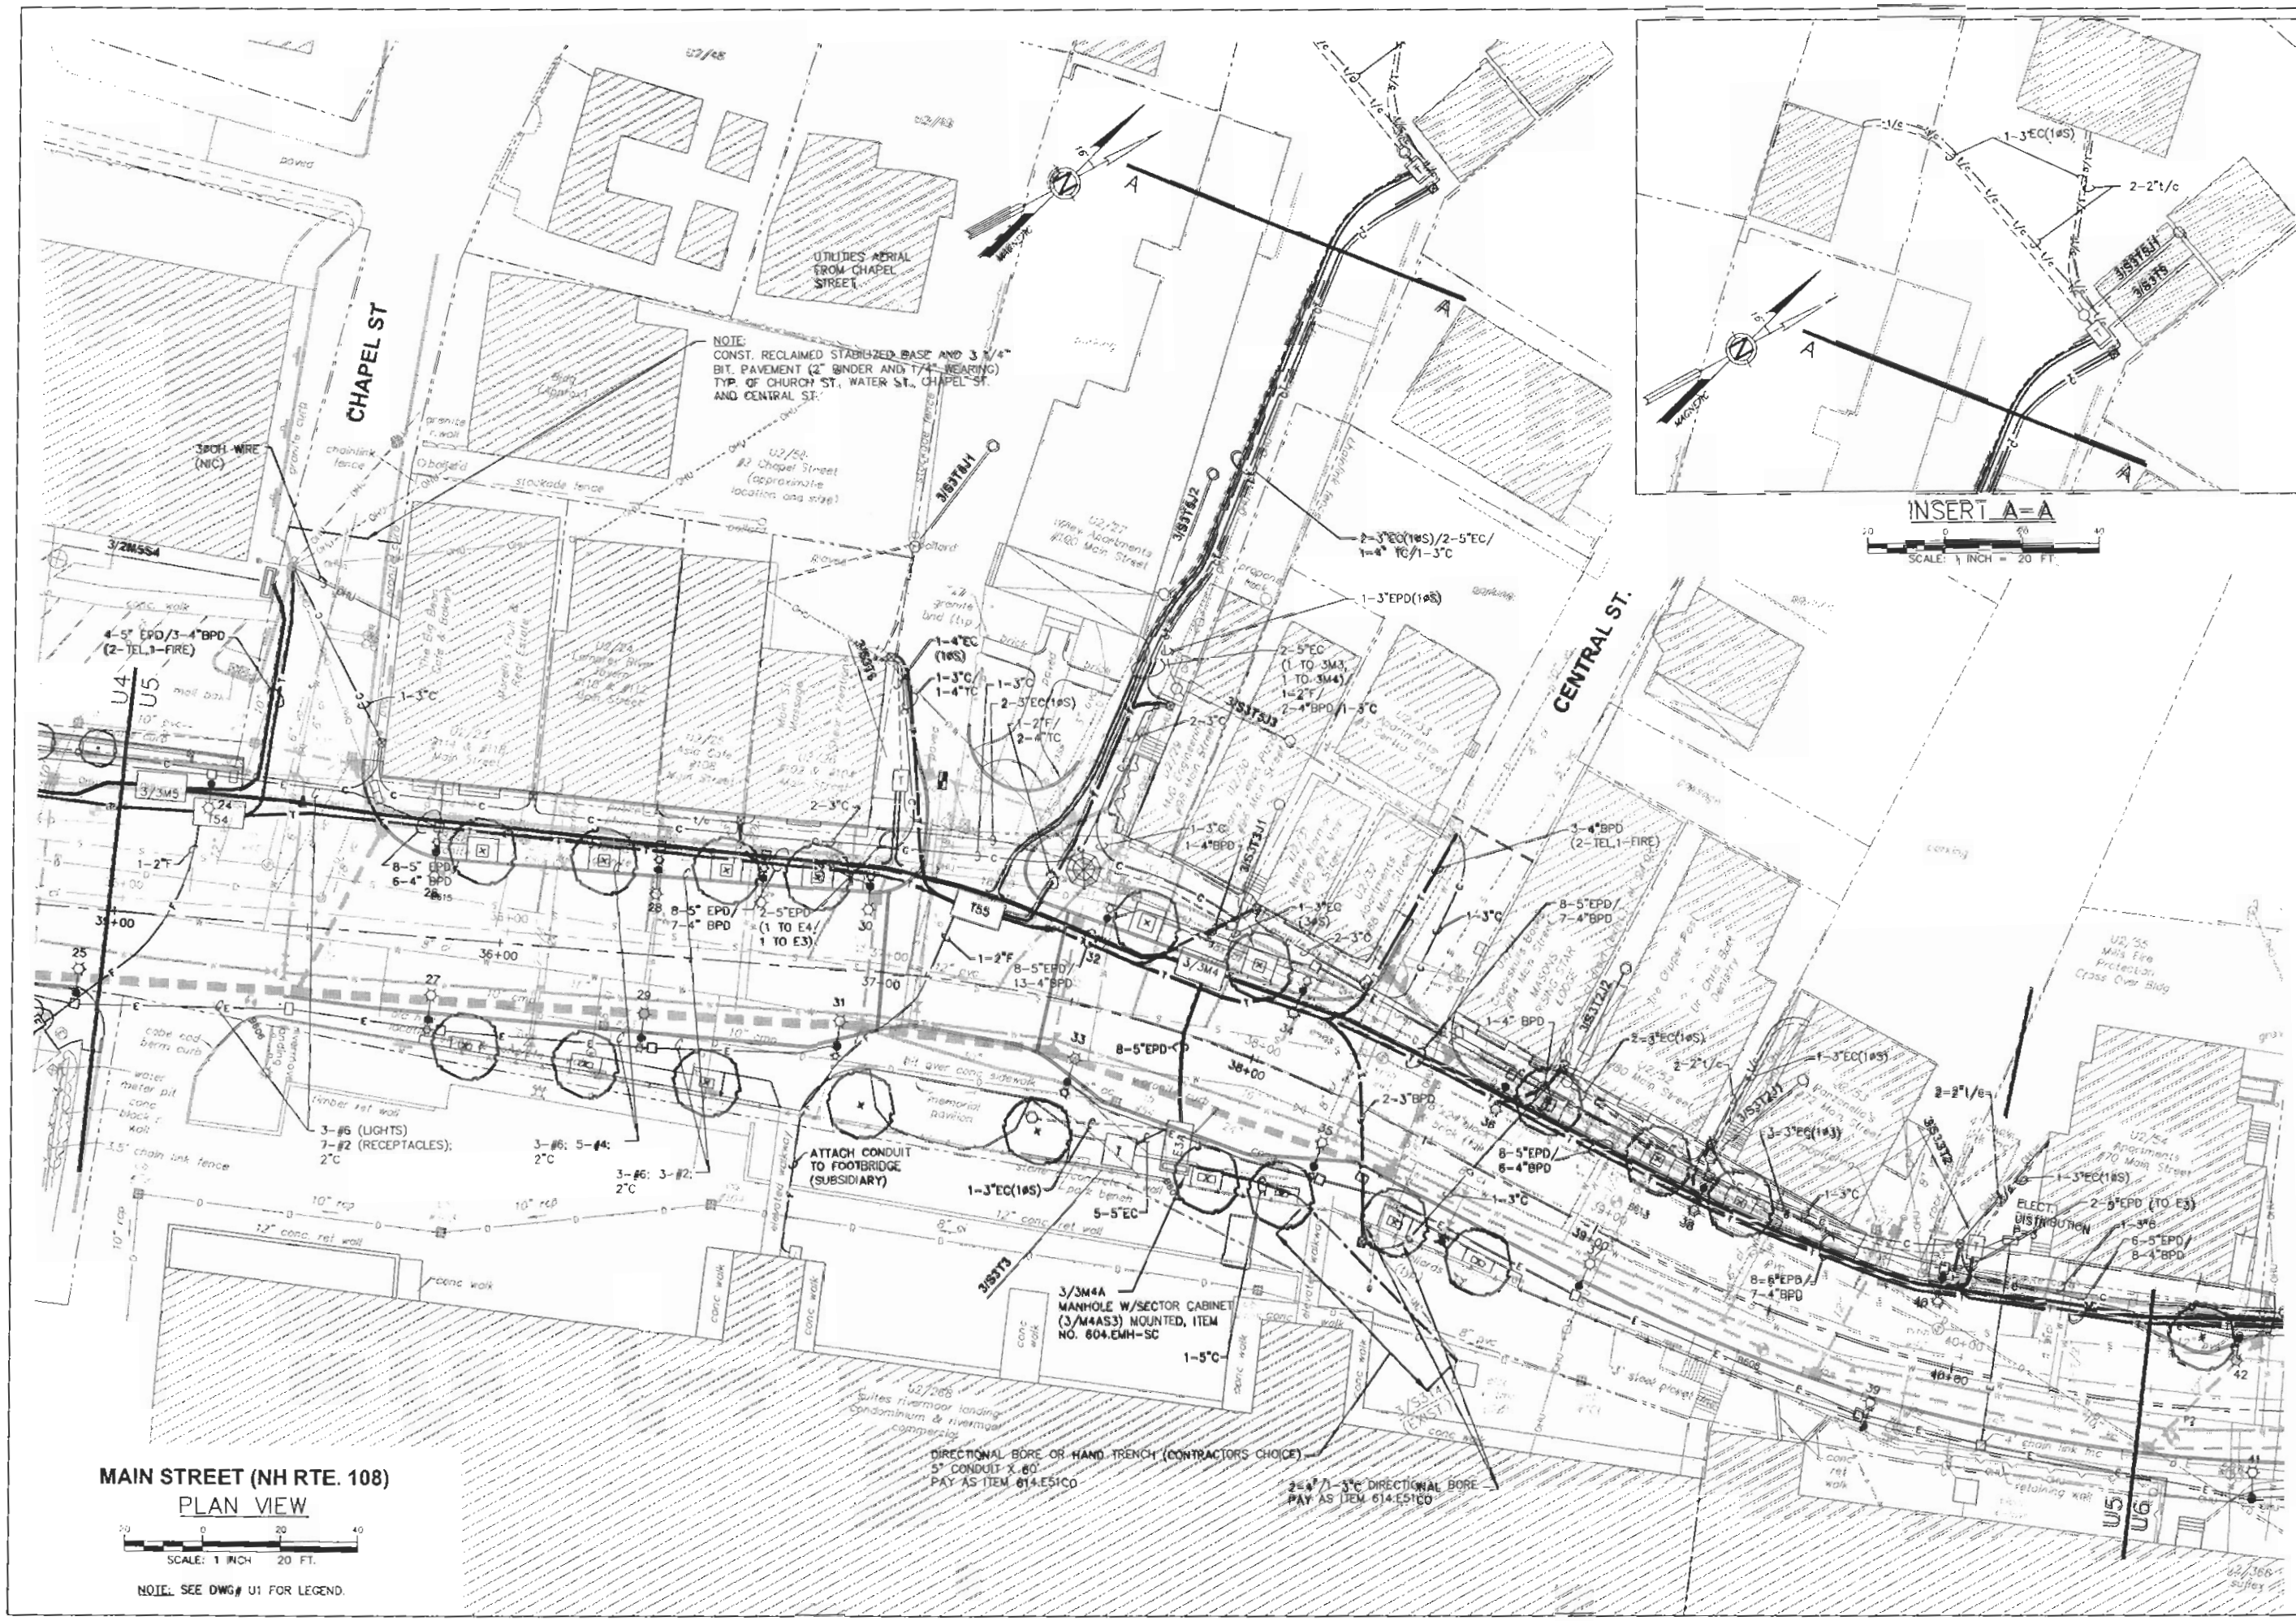

ISSUE FOR	By	Date
APPROVAL	PDM	26/Sep/07
CONSTRUCTION	PDM	3/Nov/07
RECORD DRAWING	PDM	

NO	REVISIONS	APP'D
1		
2		
3		
4		
5		

Drawn/Chk. HGB
Designed PDM
Checked
Approved
Date 3/19/07
Book No.
Project No. 1N028
Dwg. No. U5 CONSELEC
Scale AS SHOWN

Underwood Engineers, Inc.
25 Vaughan Mall, Portsmouth, N.H. 03801
Tel. (603)-436-6192 Fax. 603-431-4733

UNDERGROUND POWER, TELEPHONE & CABLE

MAIN STREET (NH ROUTE 108)

MAIN STREET RECONSTRUCTION-PHASE 2
TOWN OF NEWMARKET, NH

COPYRIGHT (C) UNDERWOOD ENGINEERS, INC. ALL RIGHTS RESERVED.

DWG NO U5

SHEET 28 OF

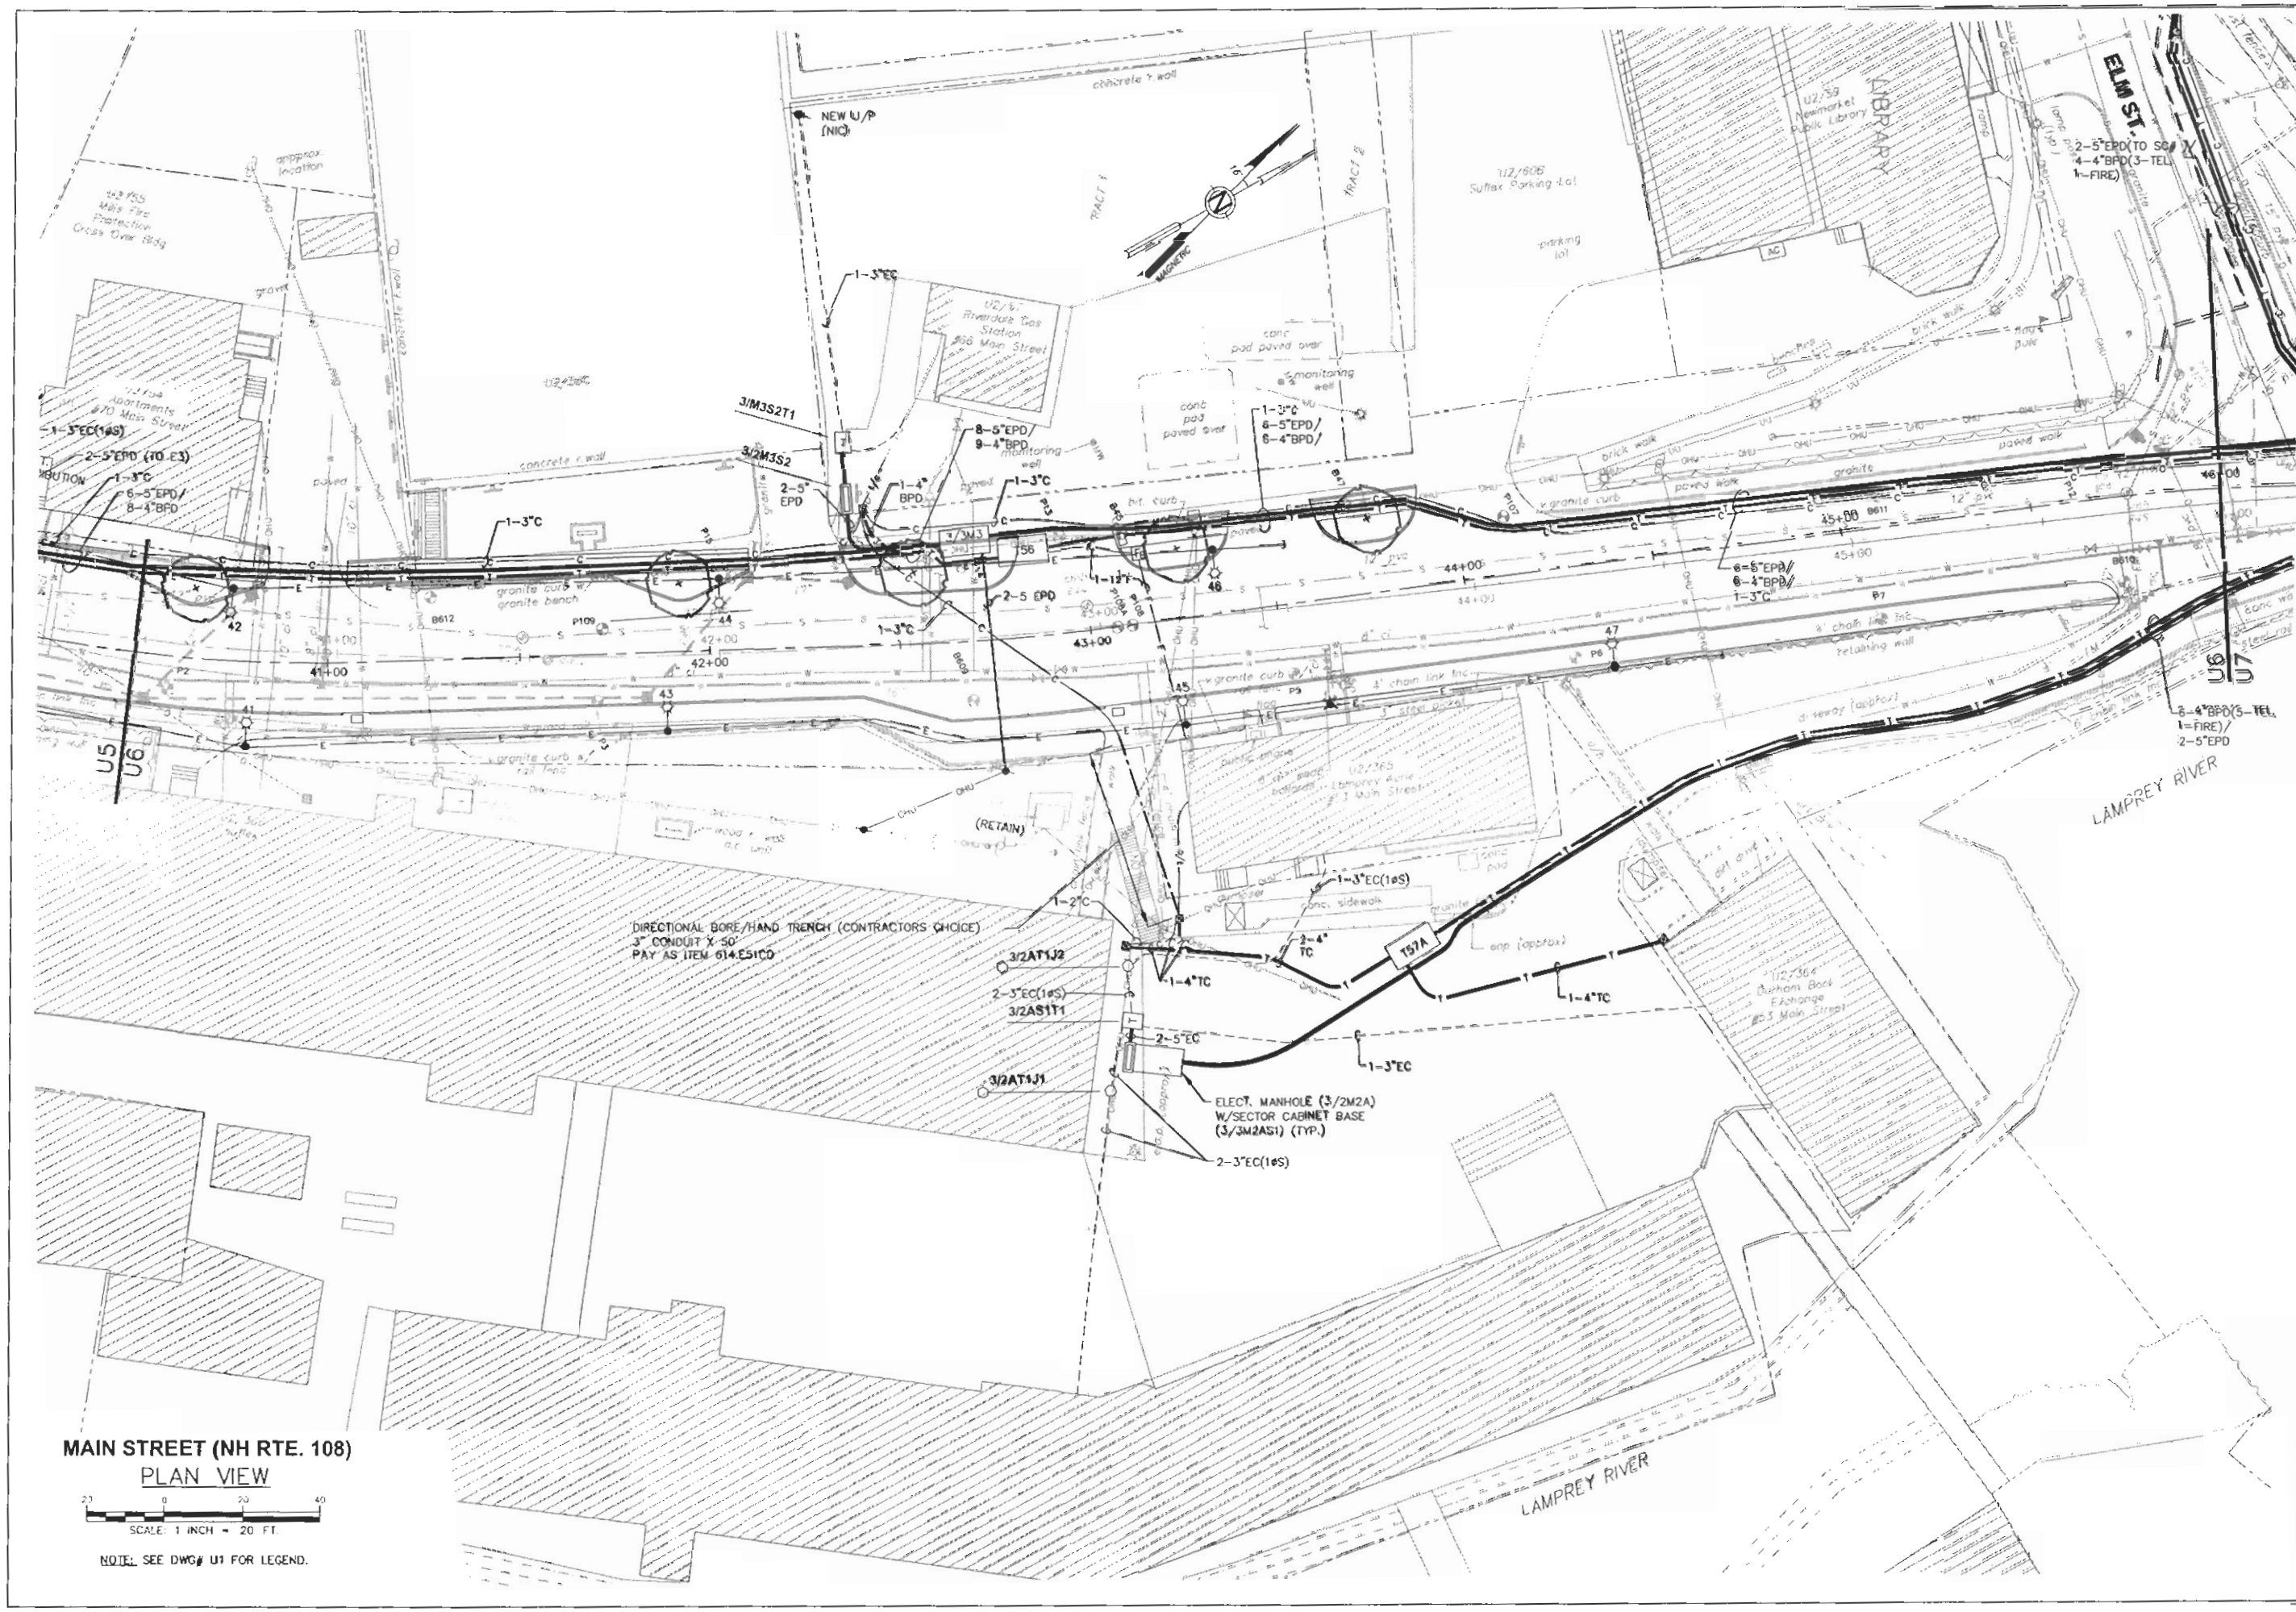

NO.	REVISION'S	APP'D
1	ISSUE FOR APPROVAL	
2	ISSUE FOR CONSTRUCTION	
3	RECORD DRAWING	

Drawn/Chk. HDB
Designed PDM
Checked —
Approved —
Date 2/19/07
Book No. —
Project No. 04281
Dwg. ID 108ELEC
Scale AS SHOWN

Underwood Engineers, Inc.
255 Vaughan Mall, Portsmouth, N.H. 03801
Tel. 603-436-6192 Fax 603-433-4733

UNDERGROUND POWER, TELEPHONE & CABLE
MAIN STREET (NH ROUT 108)
MAIN STREET RECONSTRUCTION-PHASE 2
TOWN OF NEWMARKET, NH

DWG NO U6
SHEET 25 OF

COPYRIGHT AT UNDERWOOD ENGINEERS, INC. ALL RIGHTS RESERVED

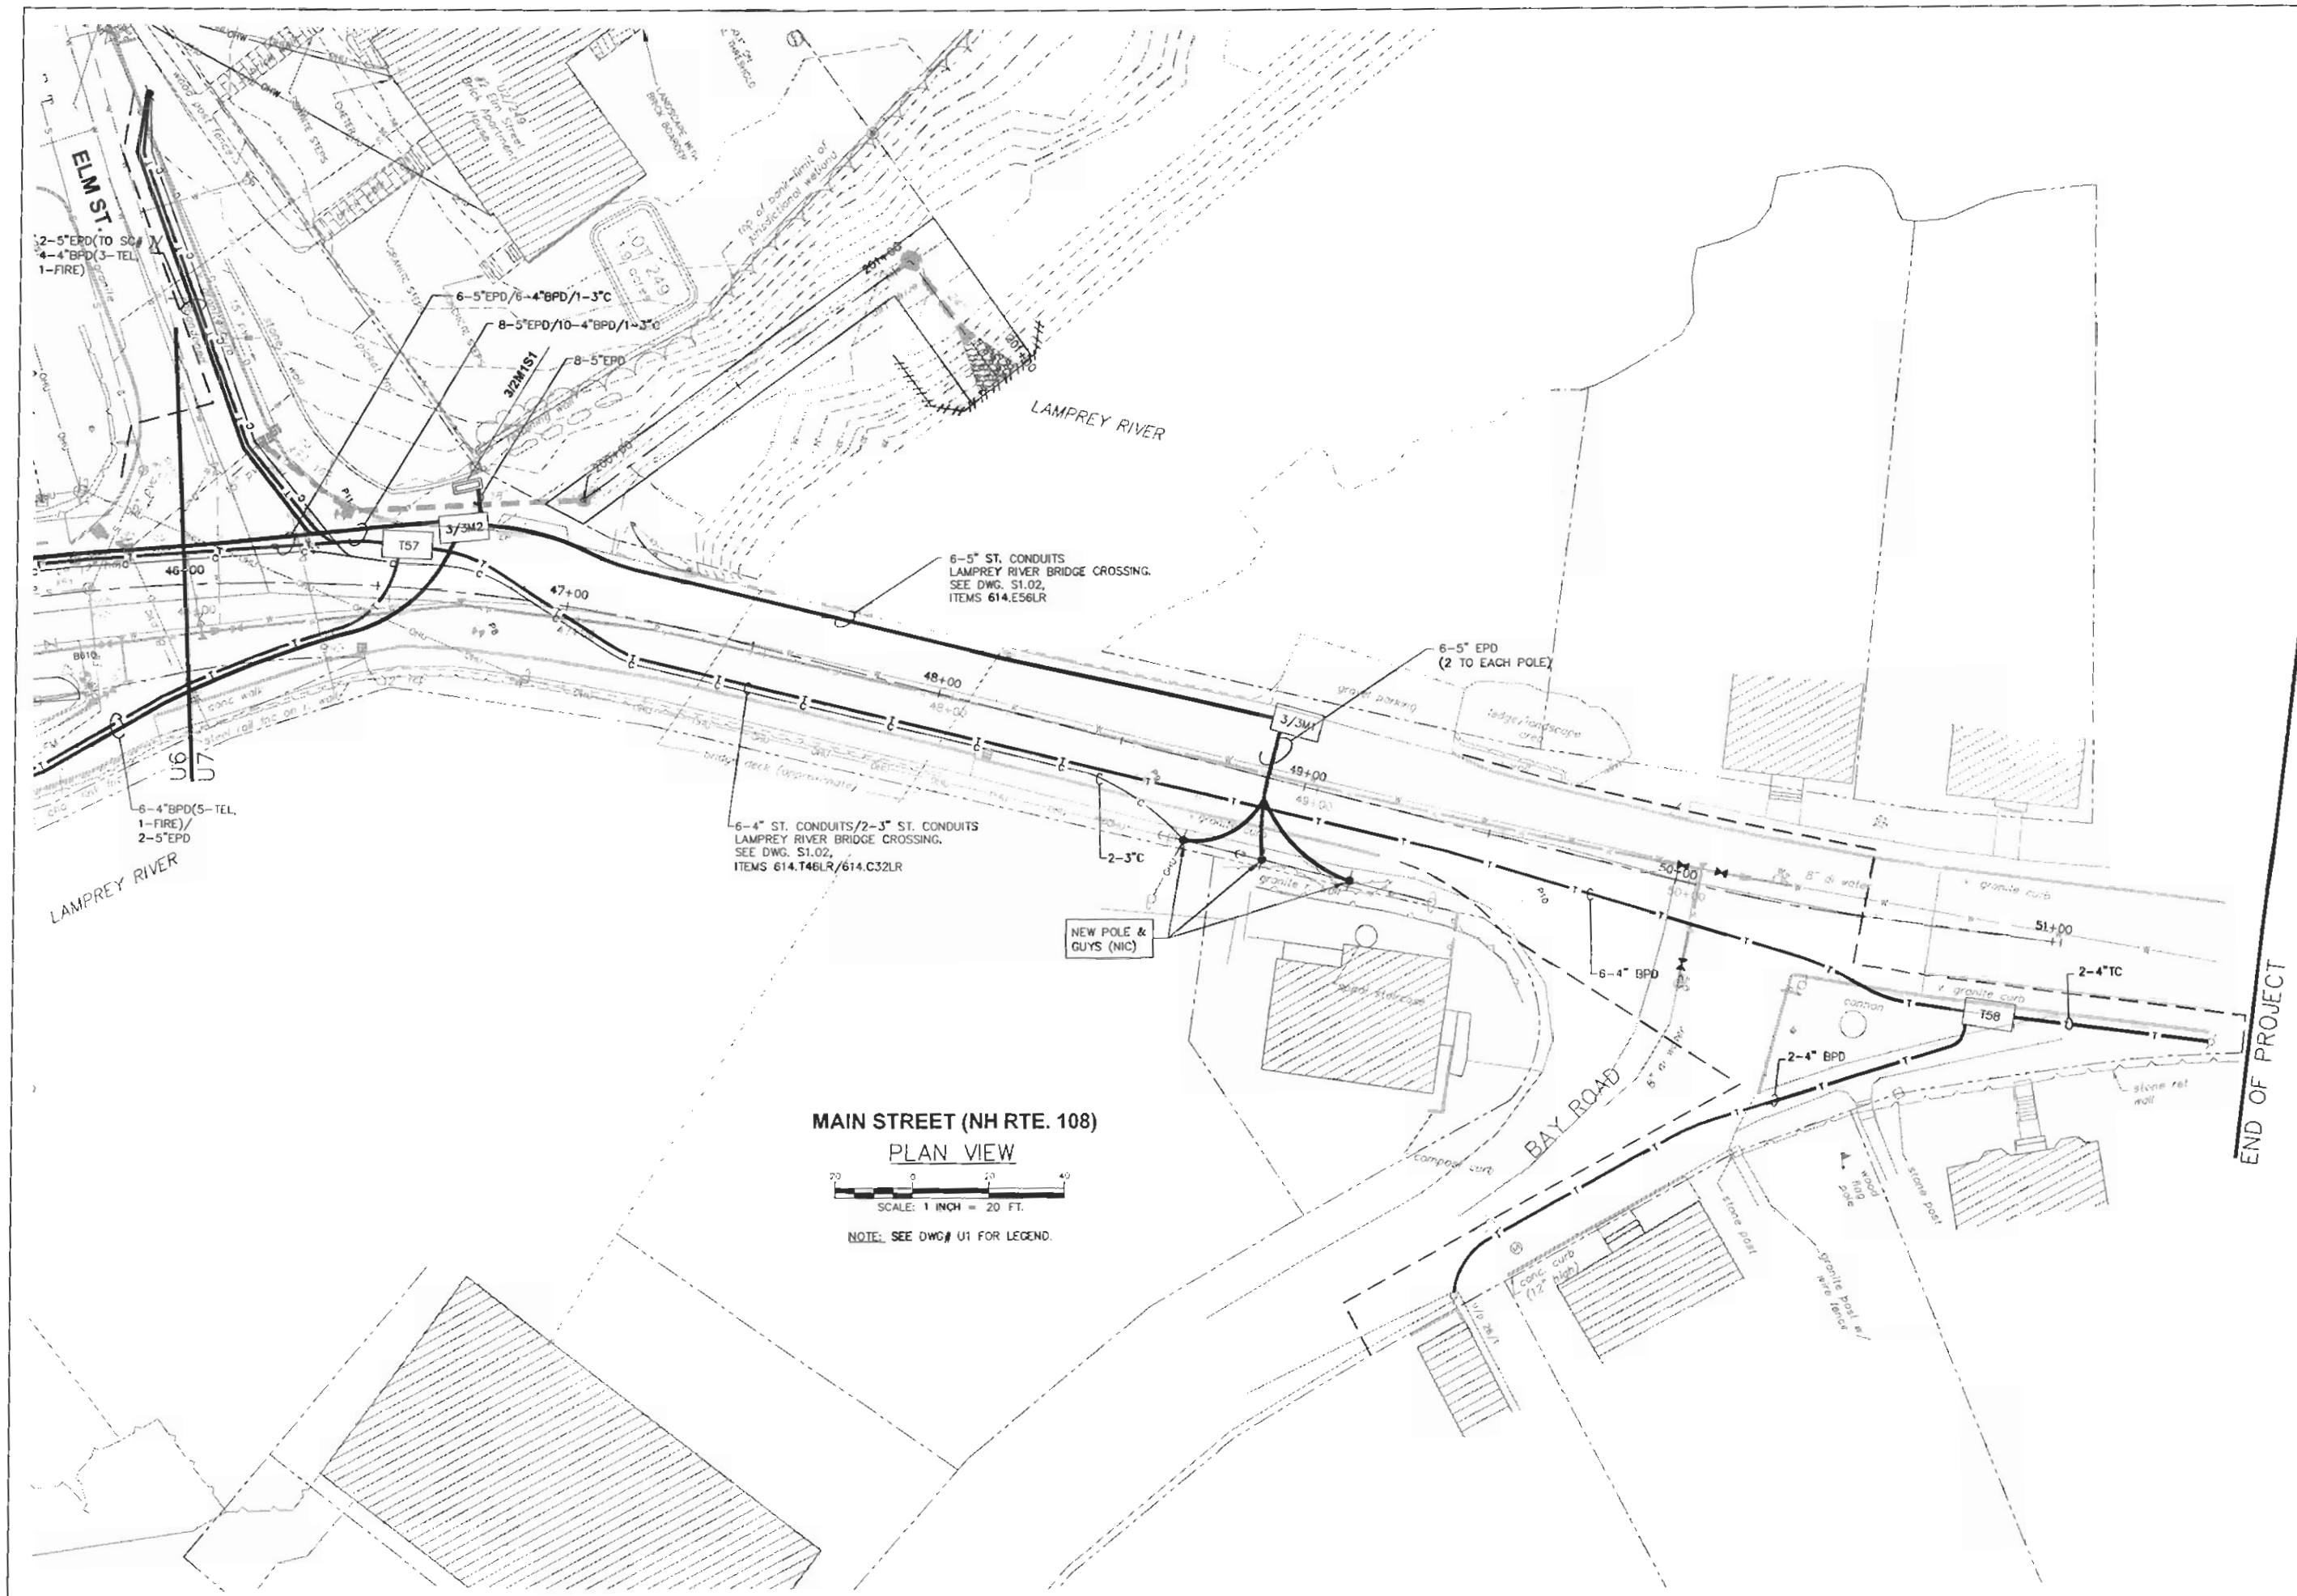

NO.	REVISIONS	APP'D

ISSUE FOR
APPROVAL
Date 2/14/07 By PDM
CONSTRUCTION
Date 3/19/07 By PDM
RECORD DRAWING
Date - By -

Drawn/Chk. HOB
Designed PDM
Checked -
Approved -
Date 3/19/07
Book No. -
Project No. 1076
Dwg. ID 1076ELEC
Scale AS SHOWN

Underwood Engineers, Inc.
25 Vaughan Mall, Portsmouth, N.H. 03801
Tel. 603-436-6192 Fax. 603-431-4733

UNDERGROUND POWER, TELEPHONE & CABLE

MAIN STREET (NH ROUTE 108)

MAIN STREET RECONSTRUCTION-PHASE 2
TOWN OF NEWMARKET, NH

© COPYRIGHT AT UNDERWOOD ENGINEERS, INC. ALL RIGHTS RESERVED

DWG NO U7

SHEET 30 OF

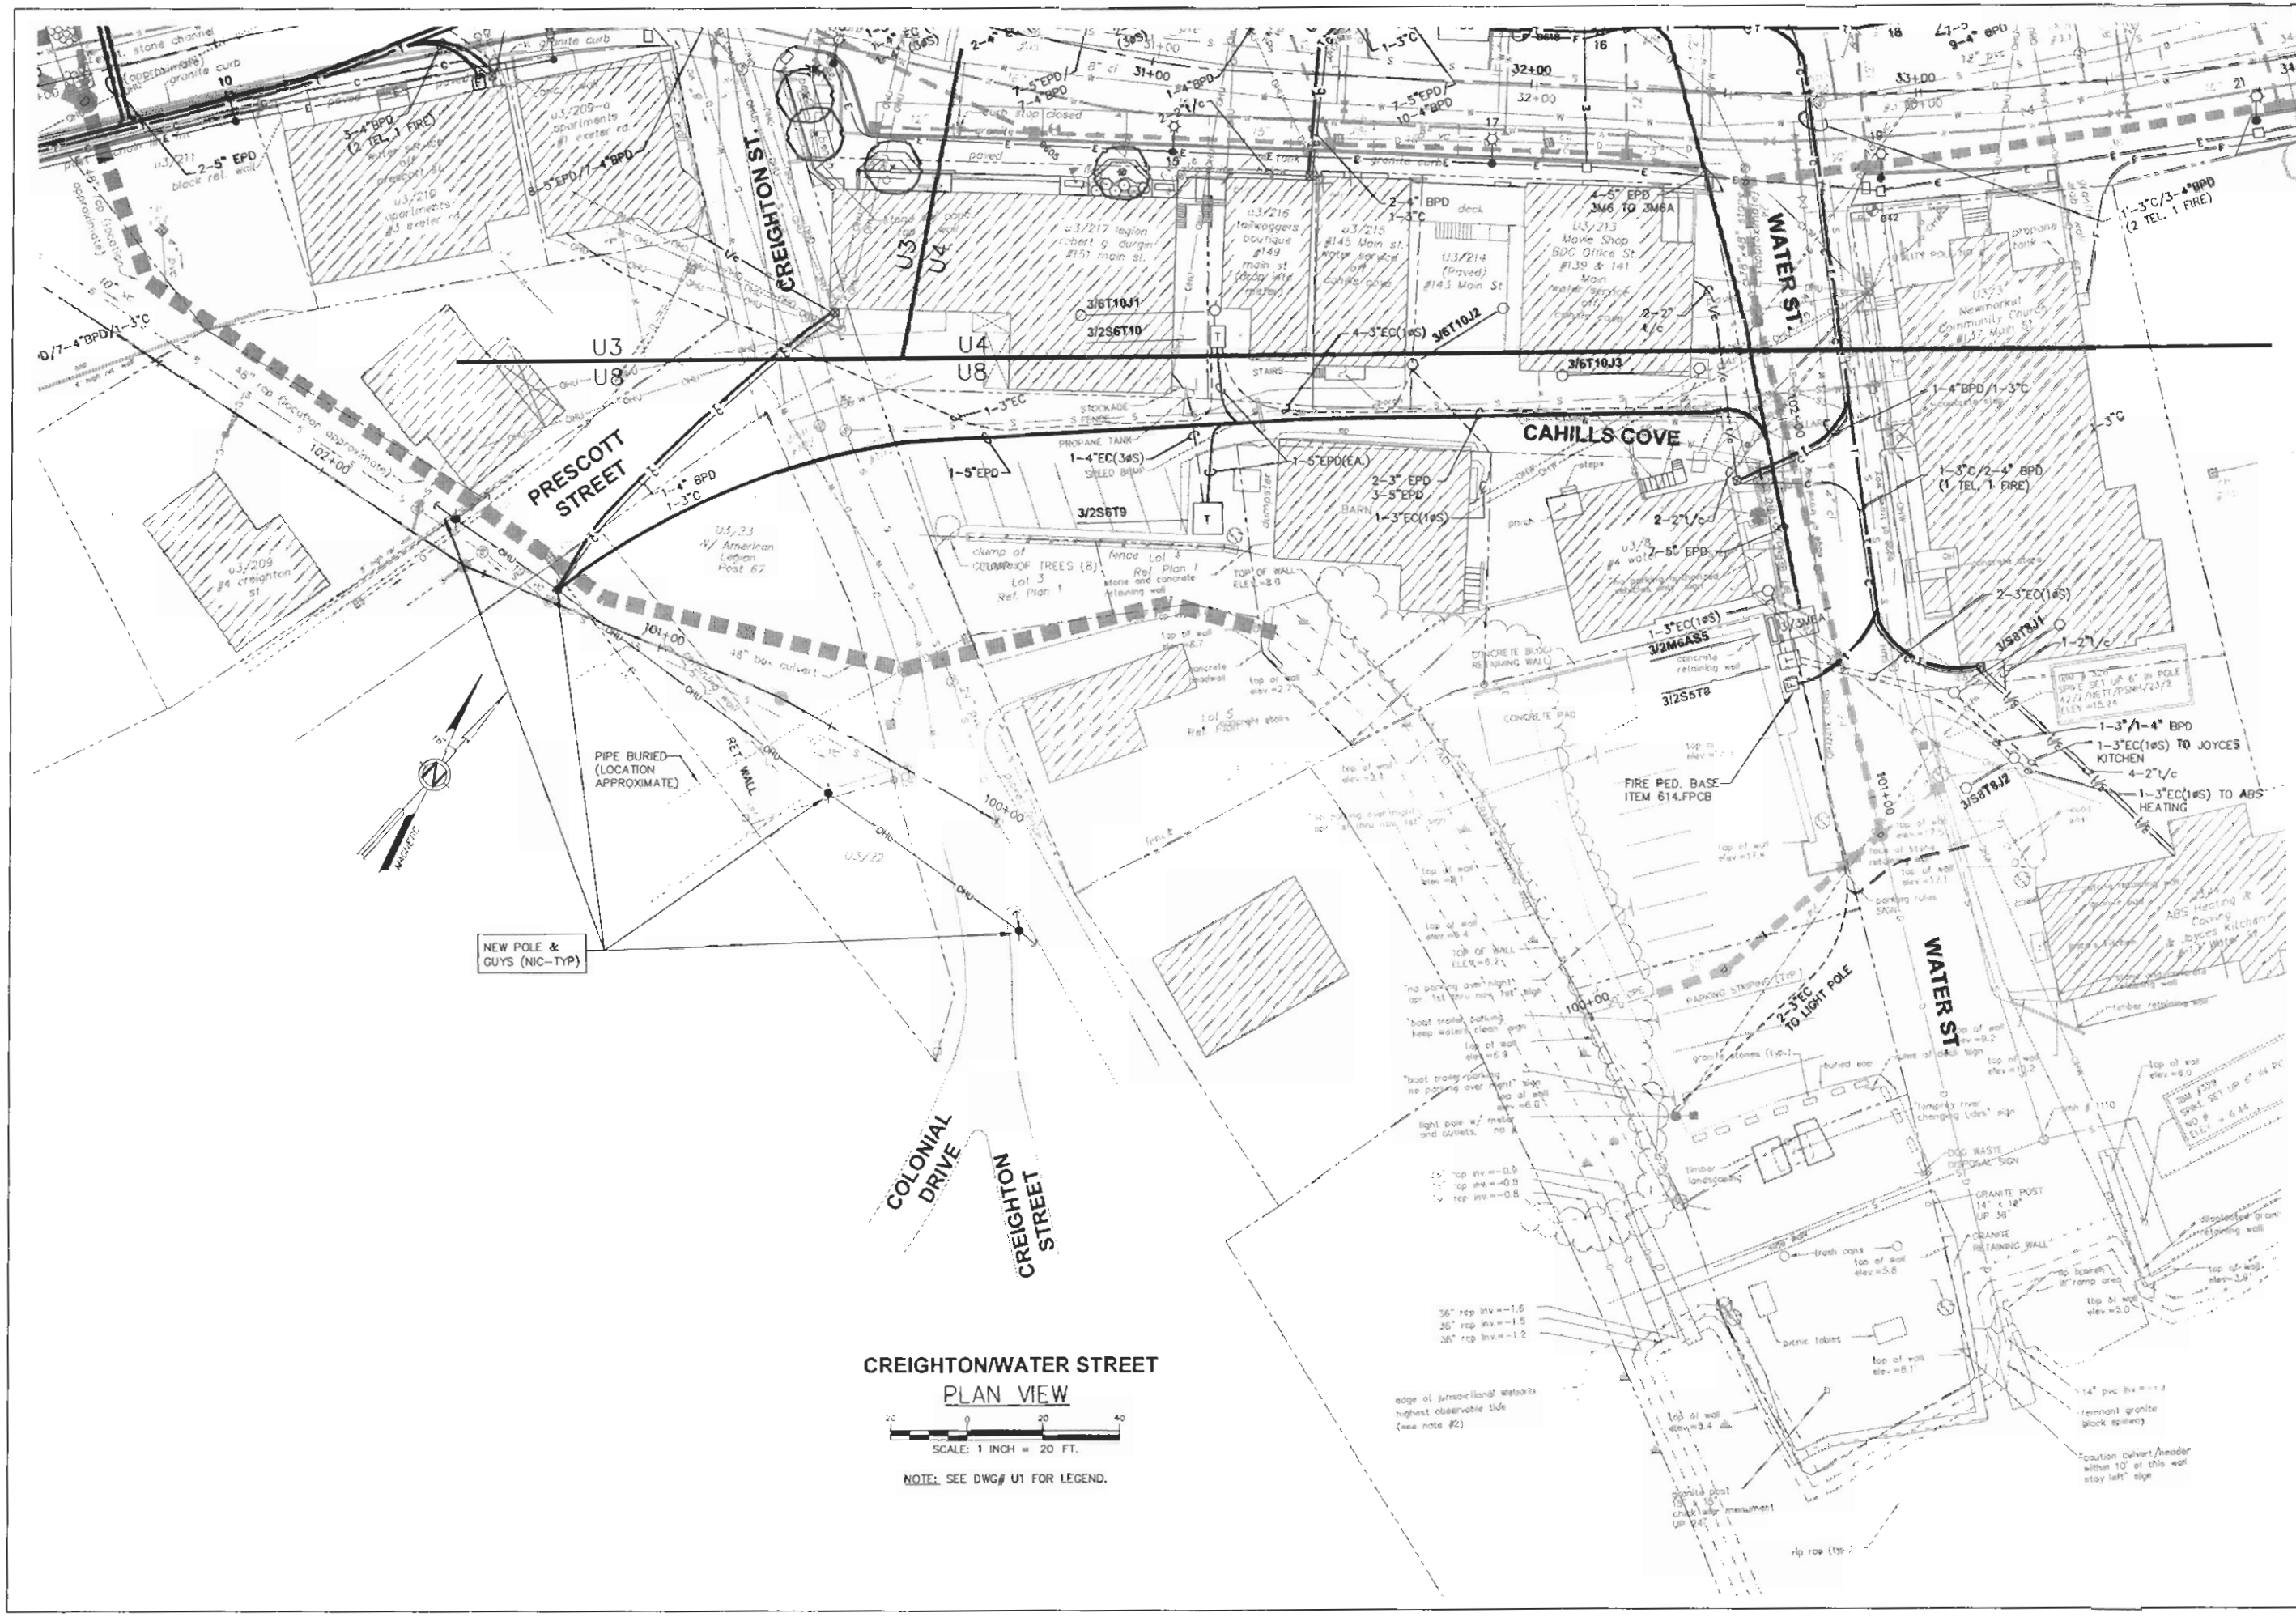

CREIGHTON/WATER STREET

PLAN VIEW

SCALE: 1 INCH = 20 FT.

NOTE: SEE DWG# U1 FOR LEGEND.

ISSUE FOR

APPROVAL Date 2/14/07 By PDM

CONSTRUCTION Date 3/19/07 By PDM

RECORD DRAWING Date - By -

NO.	REVISIONS	APP'D

Drawn/Chk. HOB
Designed PDM
Checked -
Approved -
Date 3/19/07
Book No. -
Project No. 5076
Dwg. ID 1076ELEC
Scale AS SHOWN

Underwood Engineers, Inc.
25 Vaughan Mall, Portsmouth, N.H. 03801
Tel. 603-436-6192 Fax 603-431-4733

UNDERGROUND POWER, TELEPHONE & CABLE

MAIN STREET (NH ROUTE 108)

MAIN STREET RECONSTRUCTION-PHASE 2
TOWN OF NEWMARKET, NH

© COPYRIGHT AT UNDERWOOD ENGINEERS, INC. ALL RIGHTS RESERVED

DWG NO U8

SHEET 3-1 OF